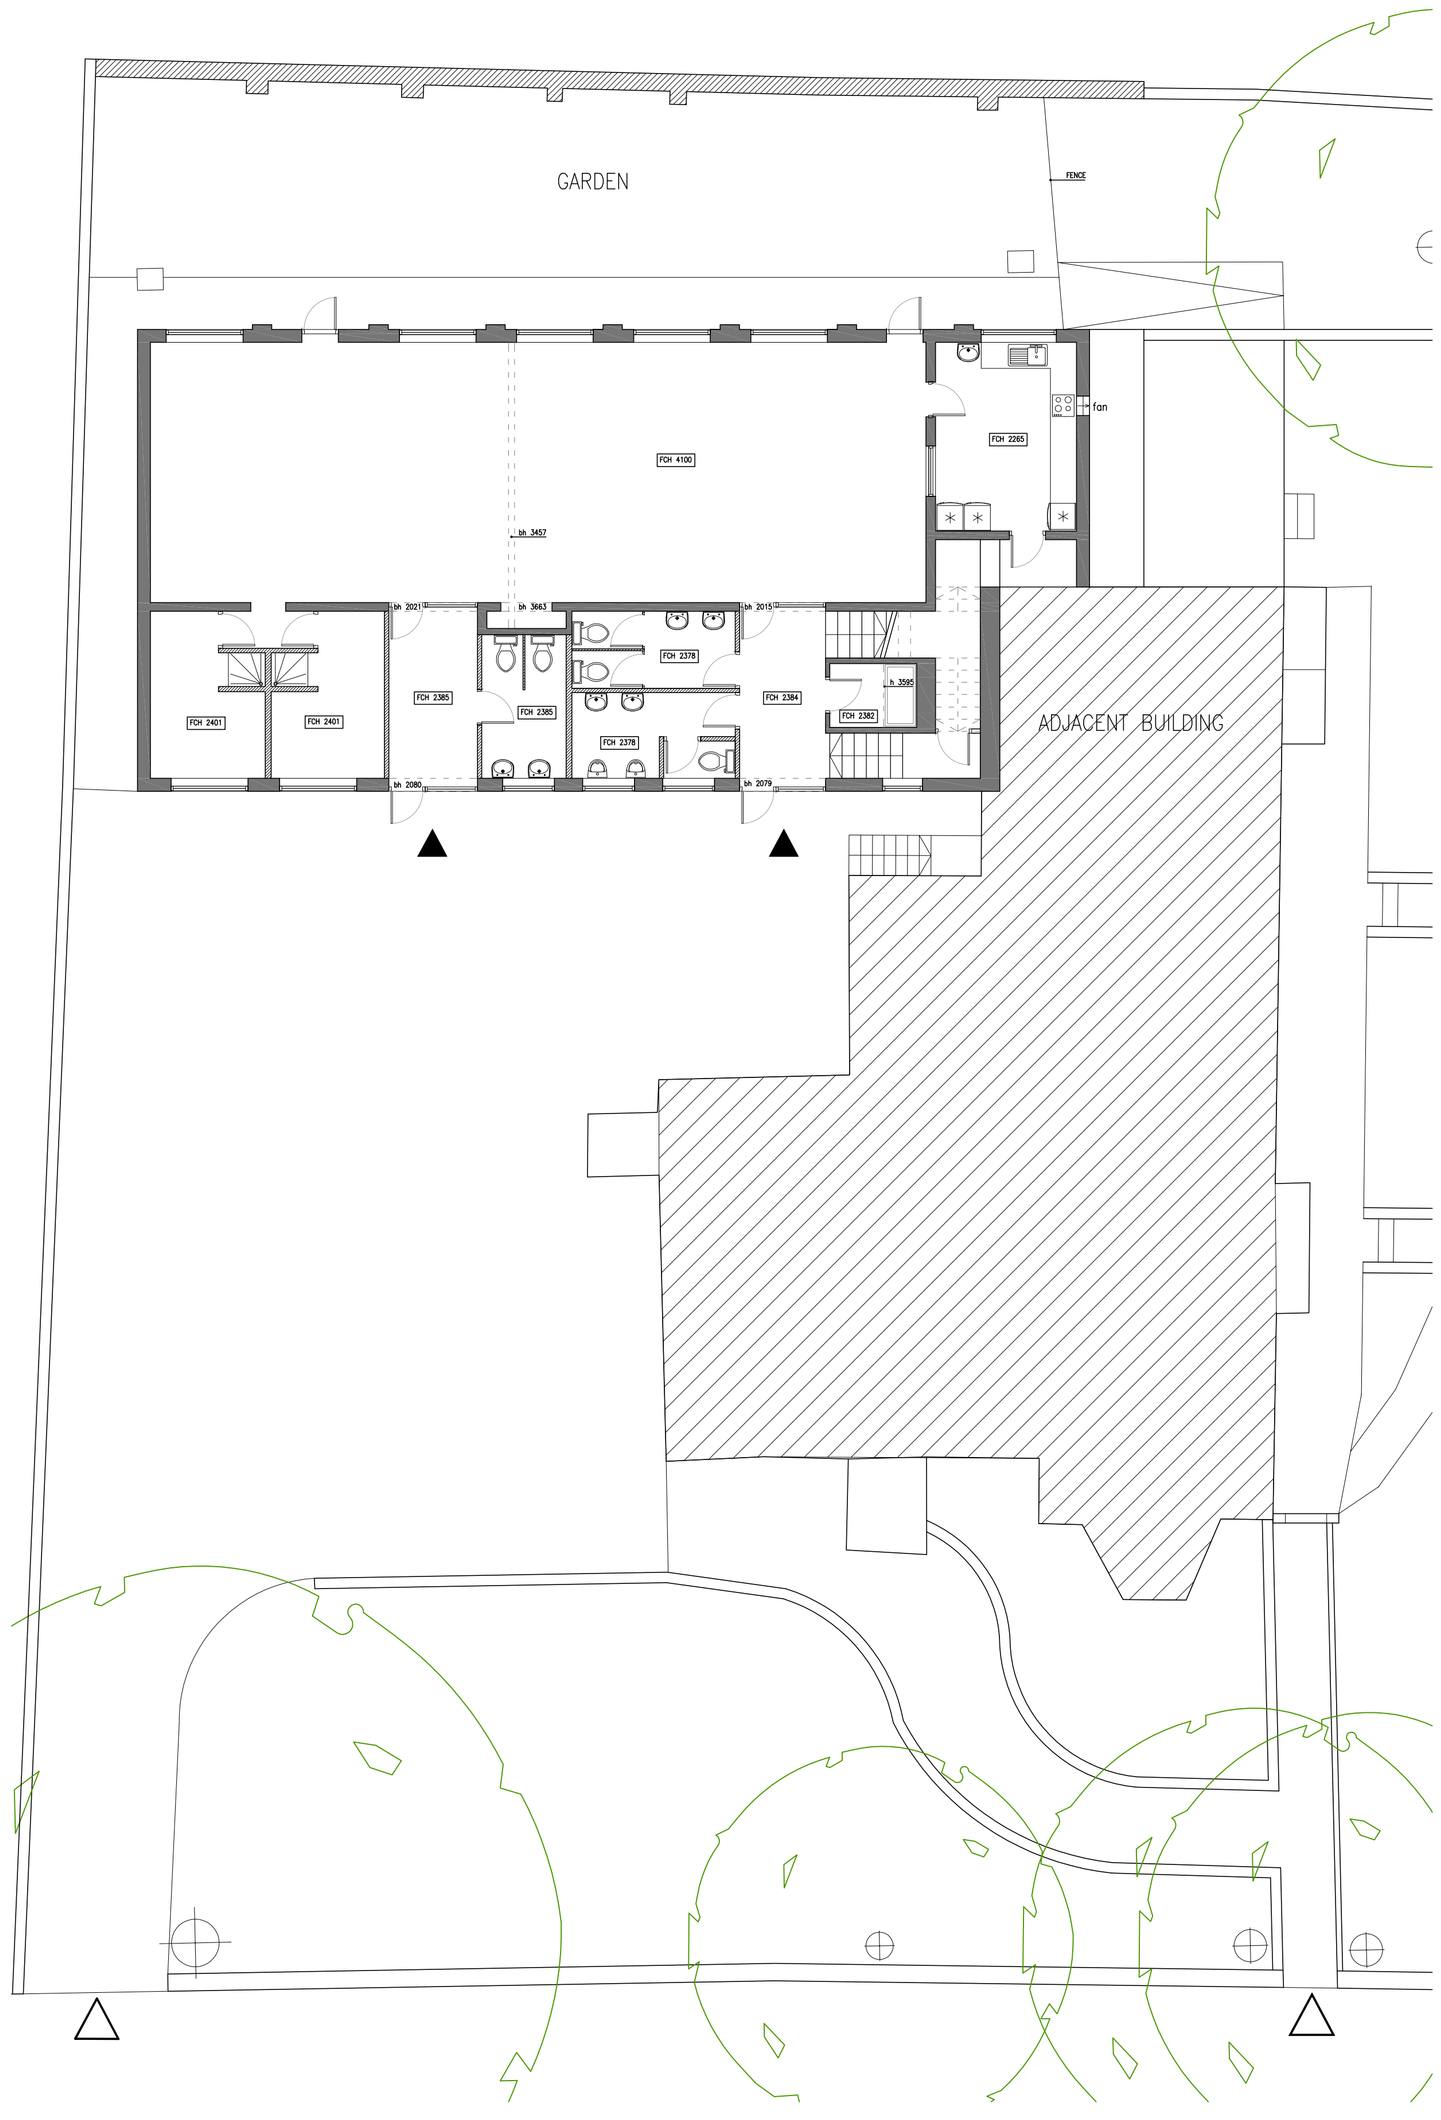

EXISTING FLOOR PLAN 1:100

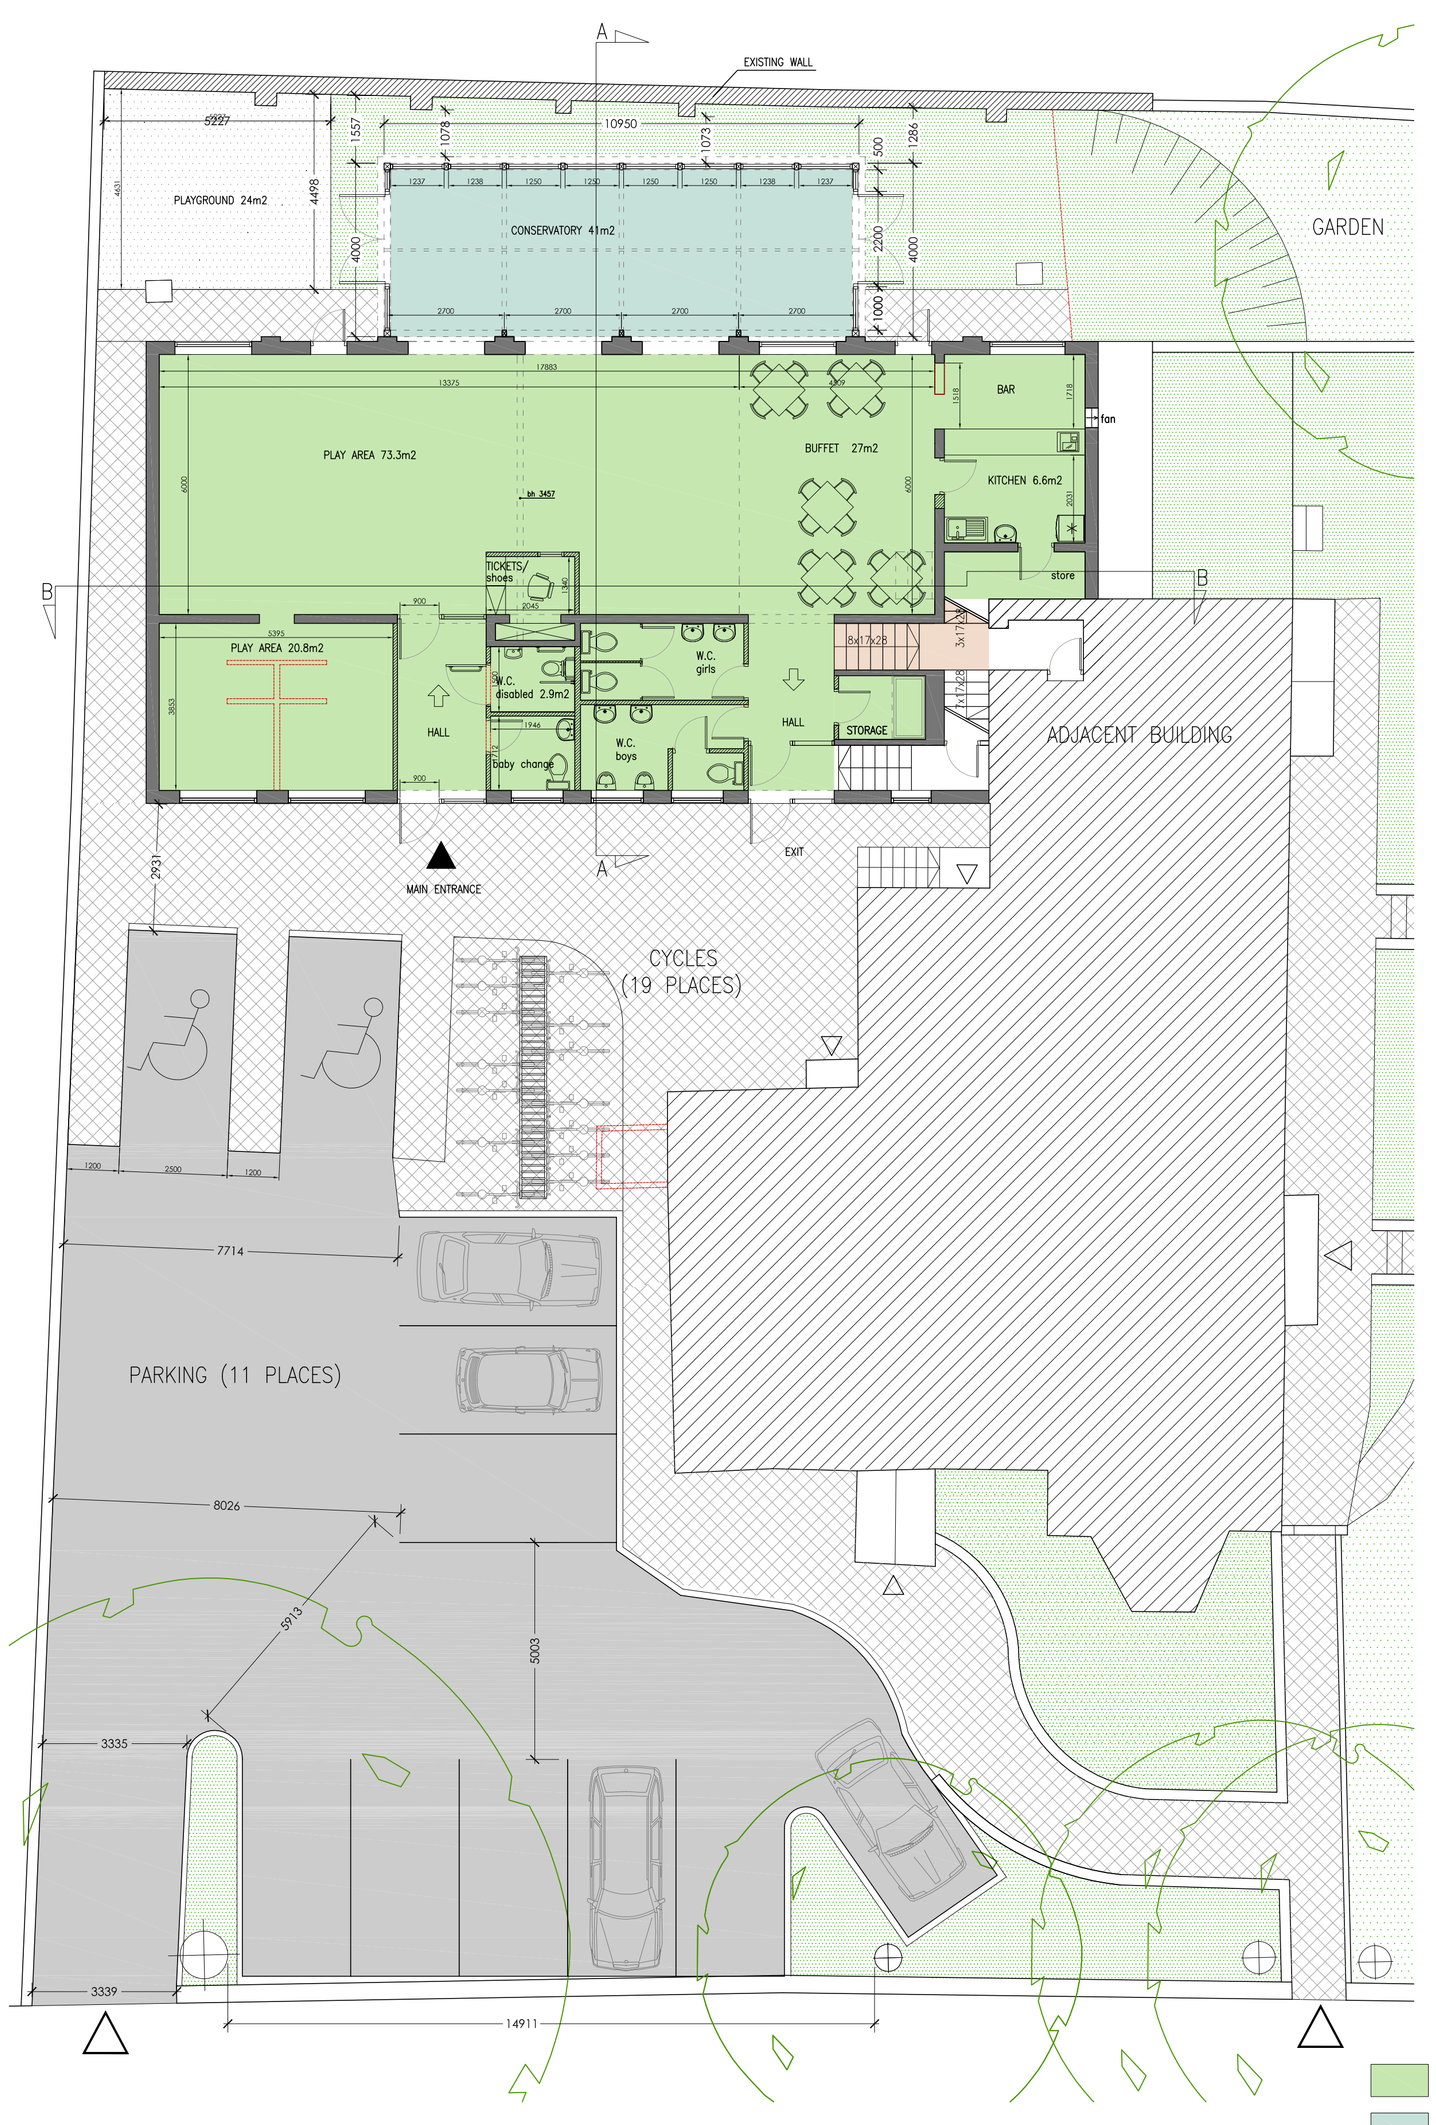

PROPOSAL FLOOR PLAN 1:100

Notes

Jennings Design Associates take no responsibility for any dimensions obtained by scaling from this drawing. If no dimension is shown the recipient must ascertain the dimension specifically from the Architect or by site measurement. Supplying this drawing in digital form is solely for convenience and no reliance may be placed on digital data. All data must be checked against hard copy.
Dimensions must be checked on site. Any discrepancies must be reported to the Architect immediately.
This drawing is copyright of Jennings Design Associates

Estate Agency Act 1979

In accordance with the estate agency Act 1979 it is declared that a partner of jennings barton henderson LLP has a financial interest in the property

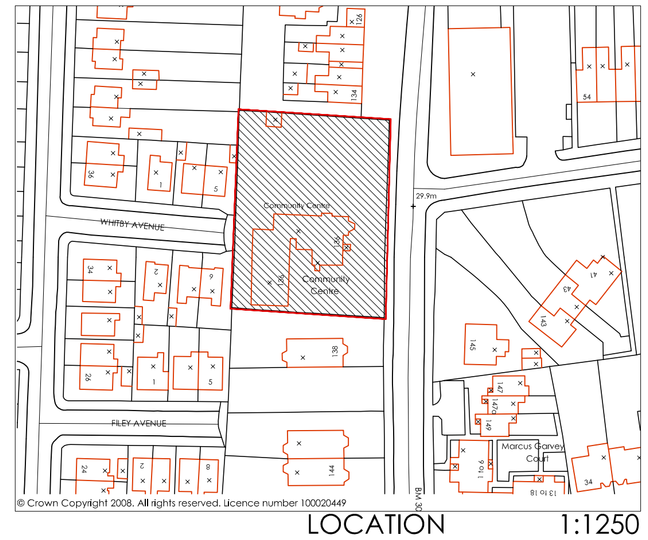

© Crown Copyright 2008. All rights reserved. Licence number 100020449

LOCATION 1:1250

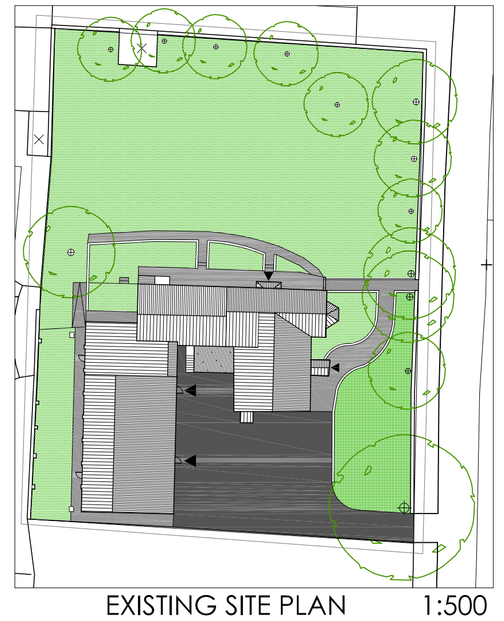

EXISTING SITE PLAN 1:500

Rev	Description	Date	By

Jennings Design Associates

Architects

Project Management, Interior Design, Planning Supervision
The Warehouse, Saxon Street, Denton, Manchester, M34 3DS
Tel: 0161 336 5011 Fax: 0161 320 0512
e-mail: jda@jda-architects.com

INDOOR PLAY CENTRE

136 Withington Road

EXISTING /PROPOSAL FLOOR PLANS

Drawing Number	Rev	Scale:	Date:
563-003	.	1:100	23/07/2008
		Drawn by: DC	Checked By: .

PLANNING

ground floor area
proposed conservatory
mezzanine staircase
adjacent building
sidewalk
parking
grass
demolish

0 1 2 3 4 5 6 7 8 9 10m @1:100