
PROPOSED INTERNAL LAYOUT PLANE RE: UNIT , BISHOPS CORNER, STRETFORD ROAD, MANCHESTER.

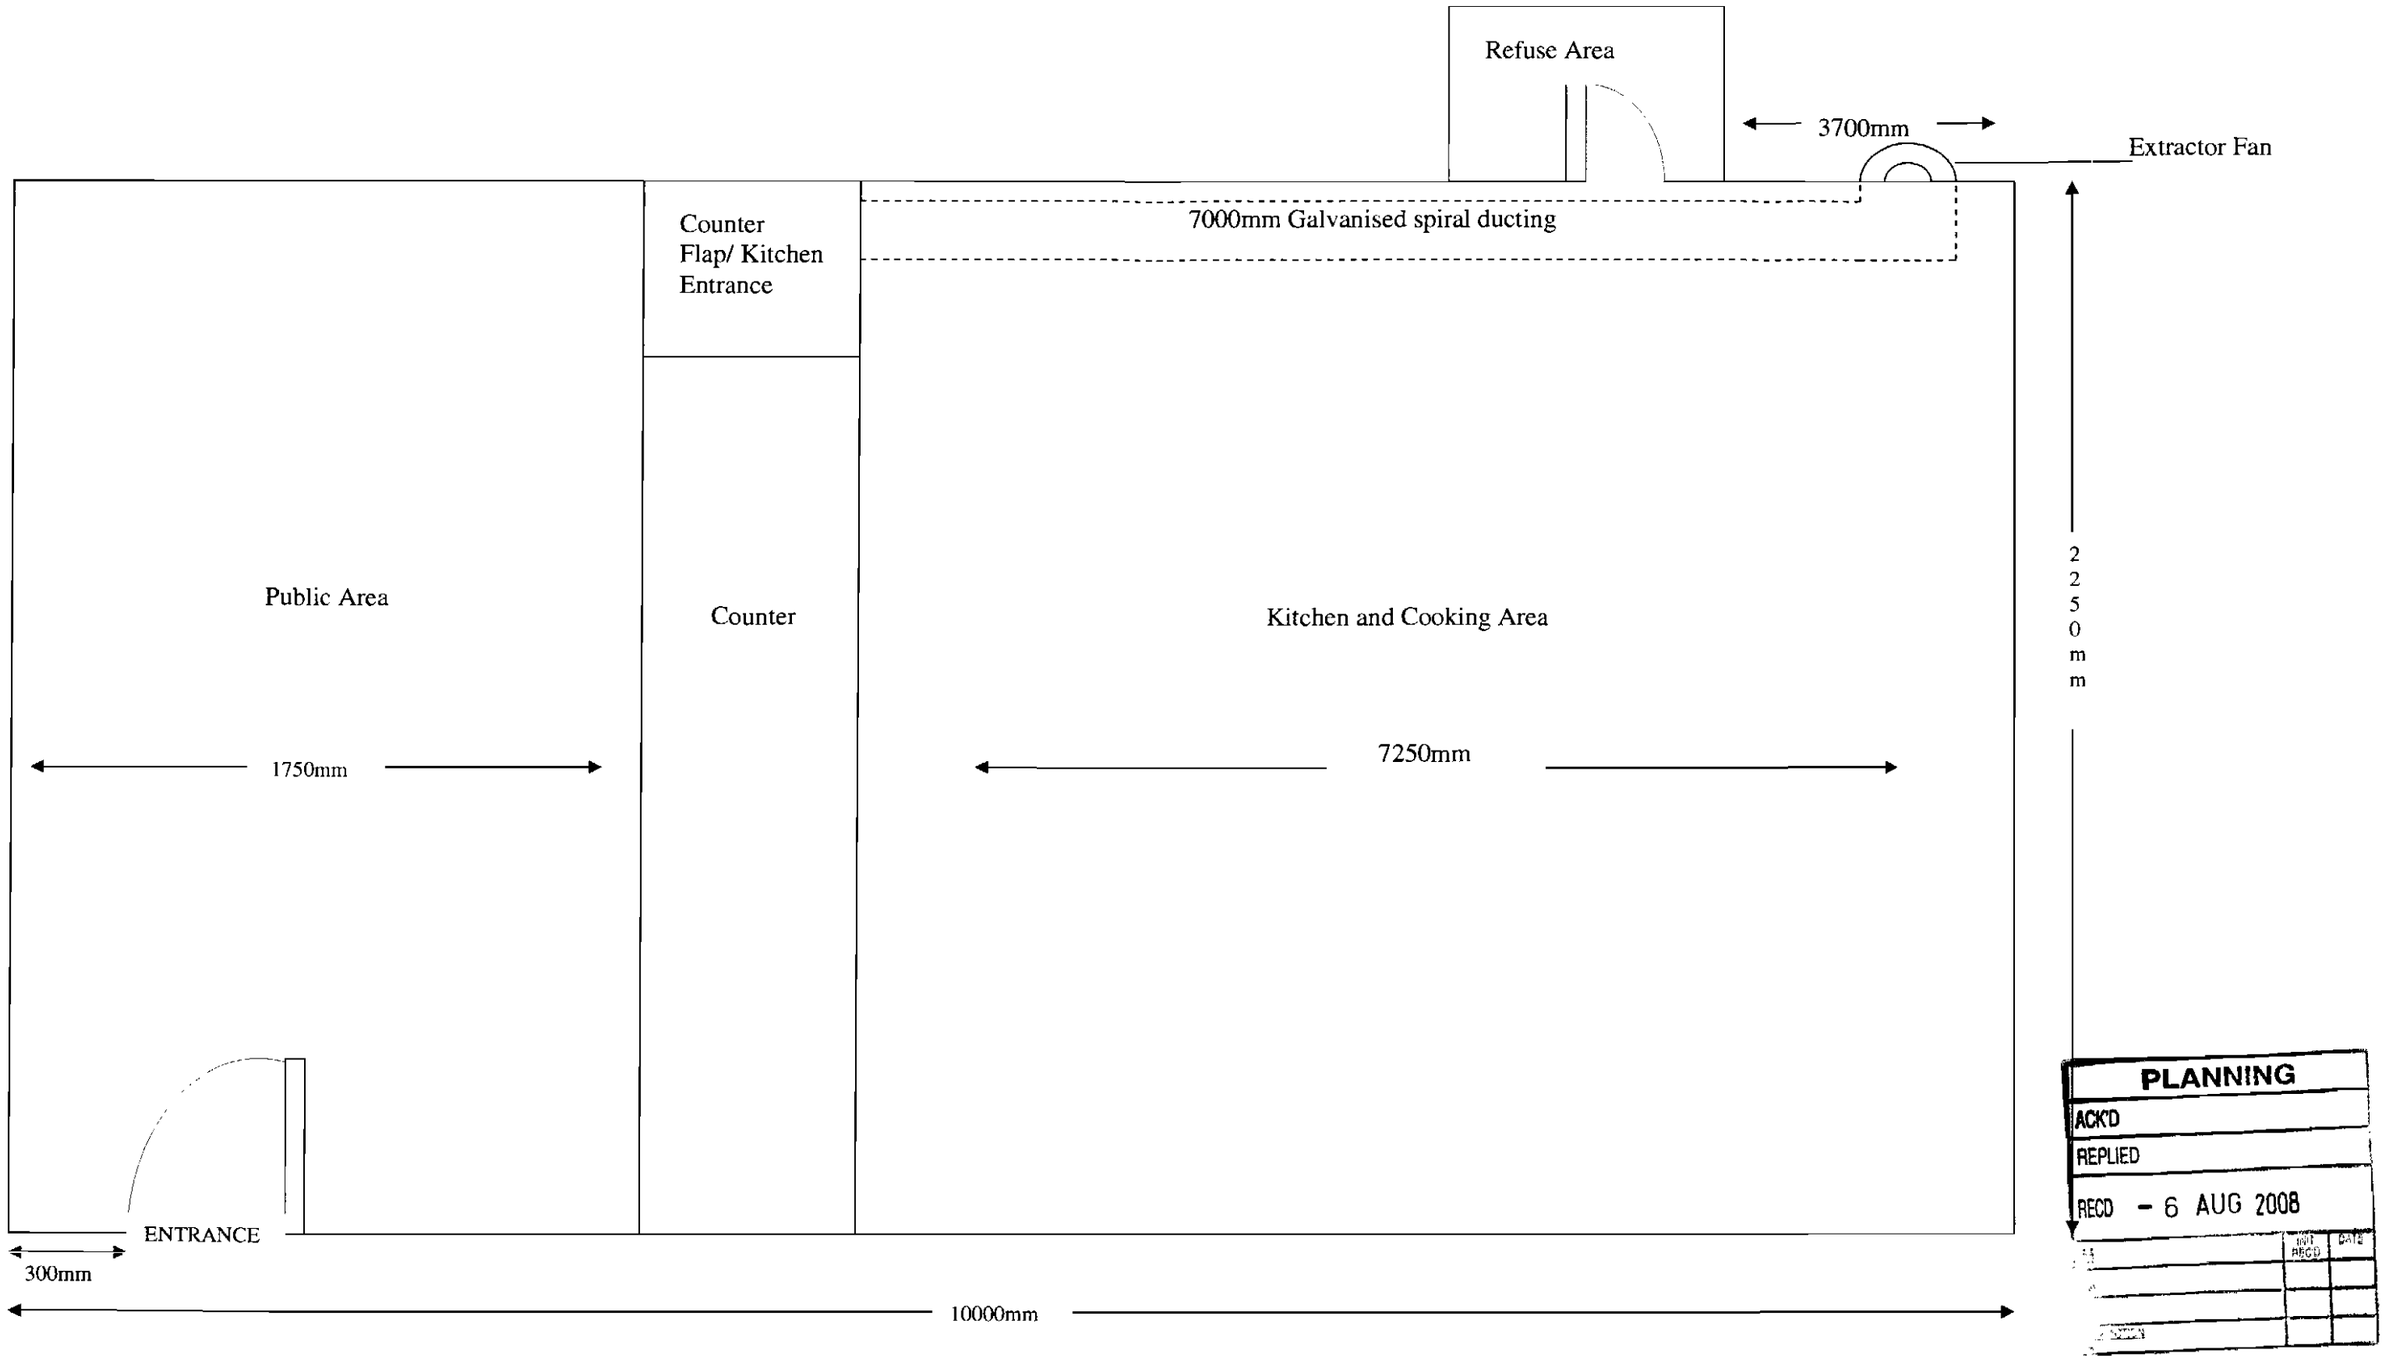

PLANNING
ACK'D
REPLIED
RECD - 6 AUG 2008

	INIT. RECD	DATE

7000mm (L) x 250mm (Diameter) galvanised spiral ducting to be installed above finished floor level from cooker/grill to rear end of premises. Ducting to connect to a extractor fan situated on exterior wall emitting processed fumes outside via use of UVC and ESP system (see supplement).

NOT TO SCALE