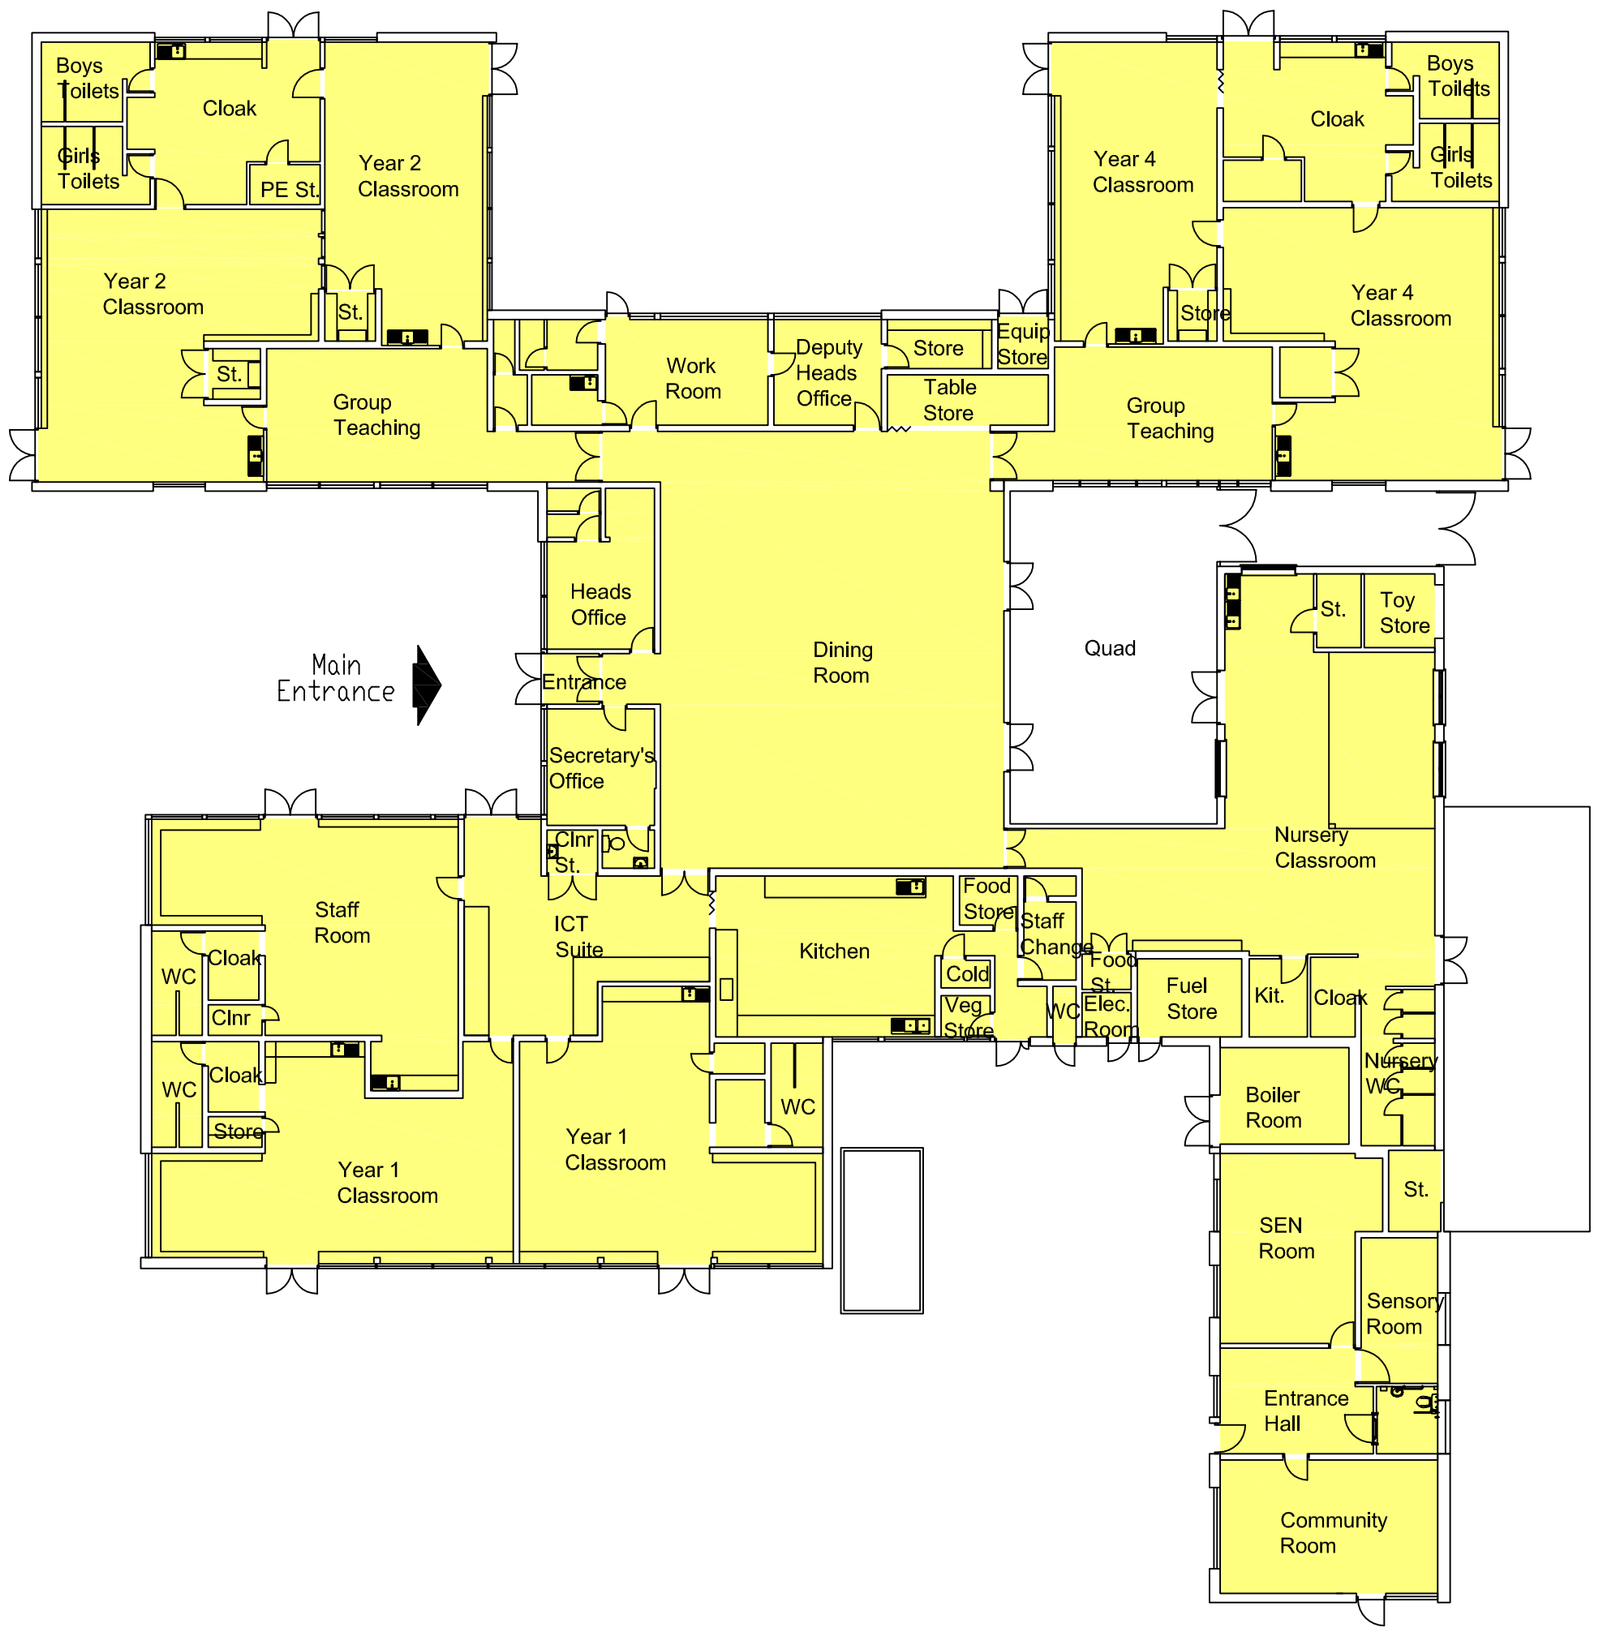


Legend:

Rev	Description	By	Date
A	Amendment to room titles	CLH	10/05/12

Capital Programme Division
Corporate Technical Services

4th floor , Heron House
47 Lloyd St, Manchester
M2 5LE
Tel: 0161 219 6500
FAX: 0161 219 6501

JOB TITLE	DRAWING TITLE
St Lukes Primary School Basic Needs Extension	Existing Floor Plan
JOB NO.	DRAWING NO.
ED38300	02

DATE	SCALE	DRAWN	REVISION
27/04/12	1:200 @ A2	CLH	A

MANCHESTER CITY COUNCIL