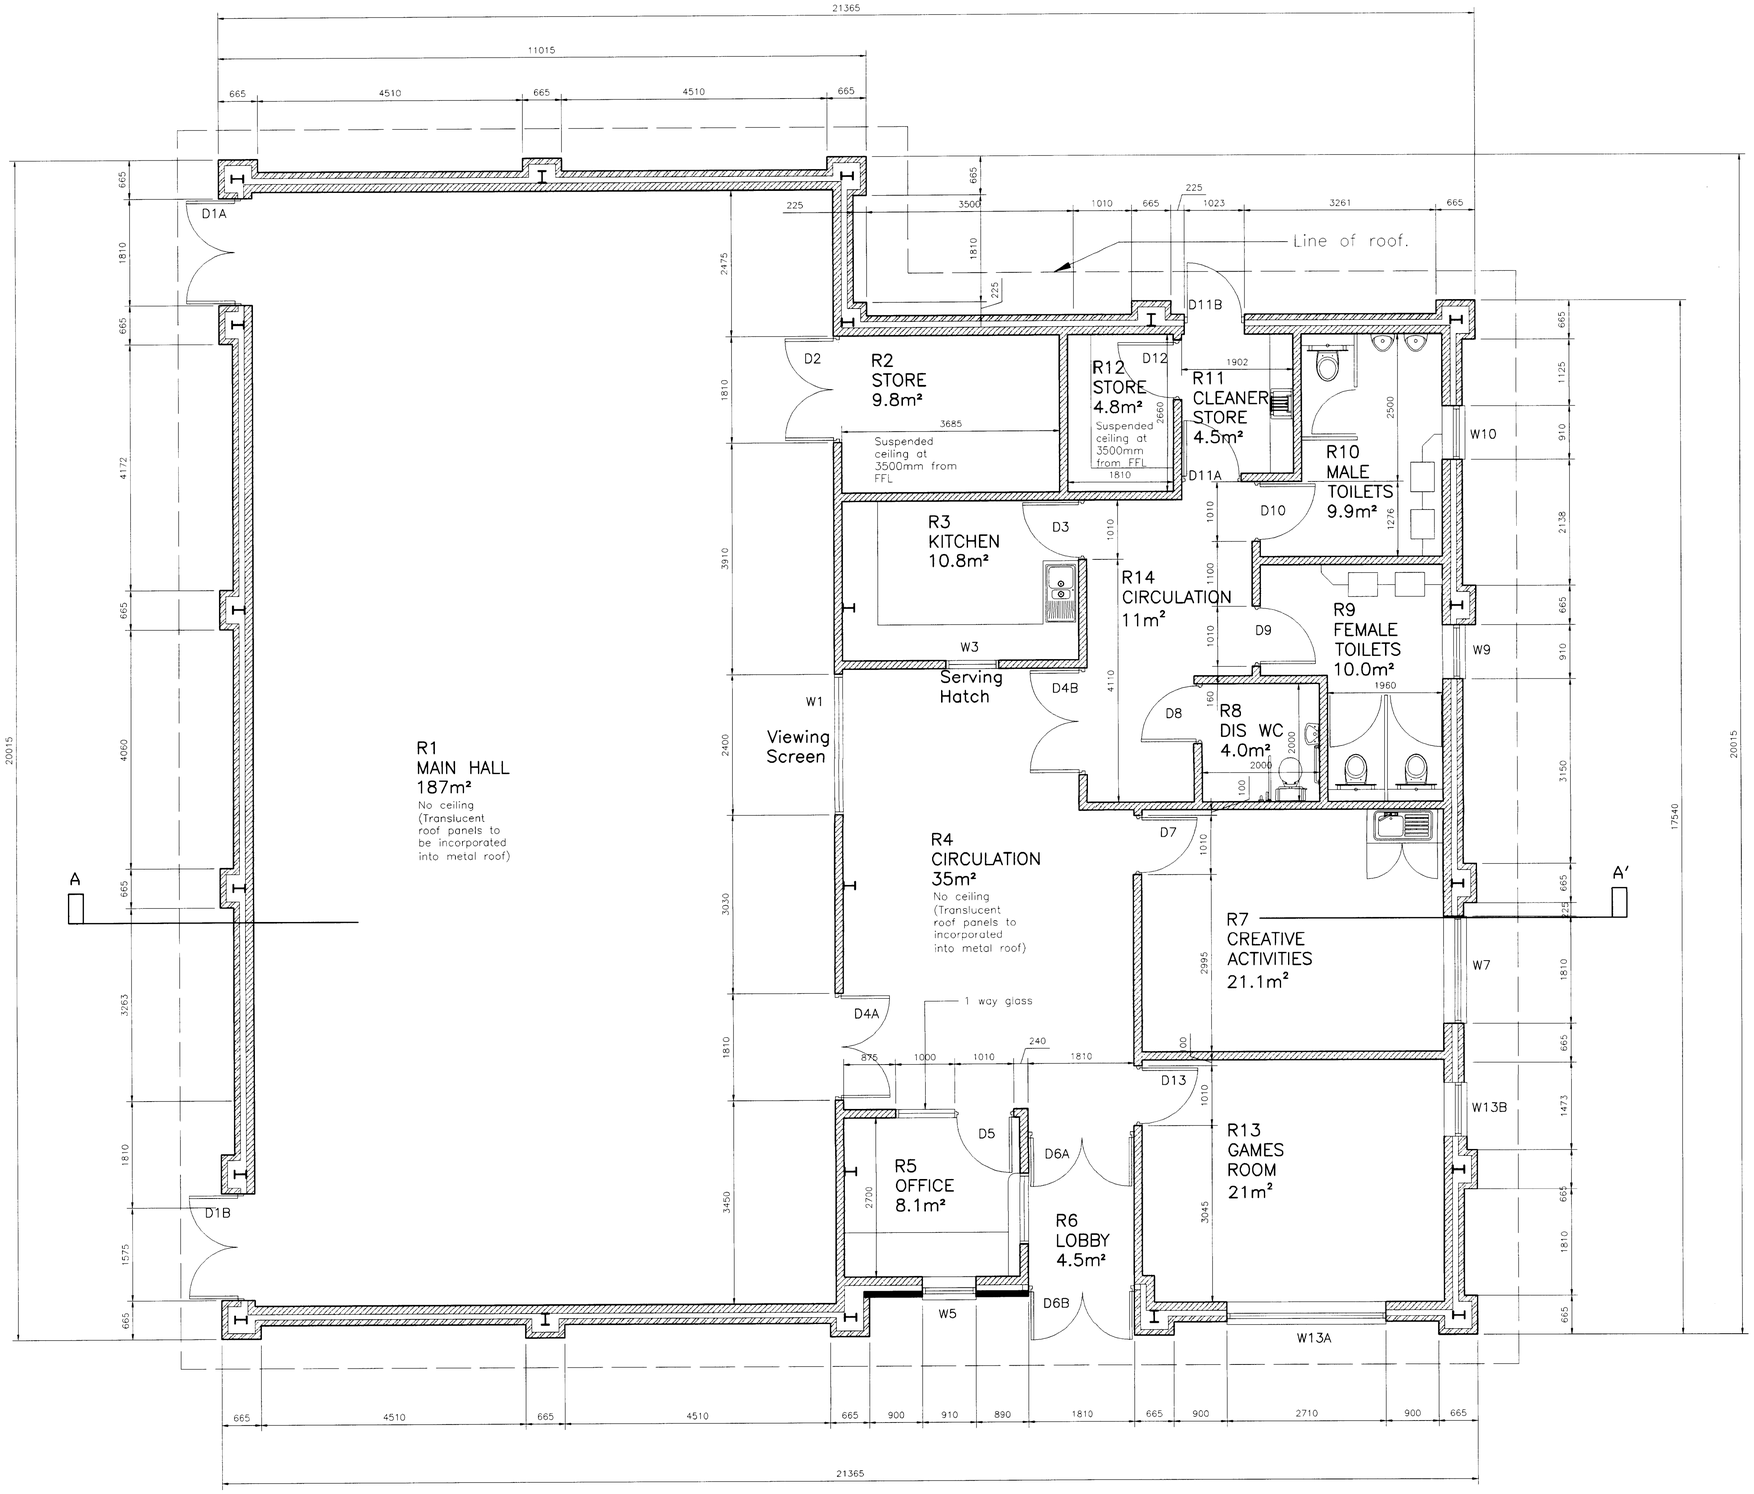


KEY

102.5mm new Brickwork walls

140mm new blockwork walls

100mm new blockwork walls

Gross Internal Floor Area – 352.7m²

NOTES:

All rooms to have suspended ceilings at 2700mm from FFL, unless otherwise stated.

All internal walls to be constructed to the underside of the roof.

PLANNING
ACKD
REPLIED
RECD 23 APR 2008

ref	revision	drawn by	checked by	date
D	Plan amended to suit revised elevations	AB	AT	09/04/08
C	Plan amended to suit revised elevations	AB	AT	11/3/08
B	Plan amended to suit client requirements	AT		6/2/08
A	Internal glazed screen added to R5 Office. External door added to R11 Lobby. Store R2 sub-divided and external added	AT		14/1/08

project
4613 – NORBROOK YOUTH CLUB
PROPOSED NEW BUILDING
REDUCED SCHEME

title
PROPOSED PLAN

CAD file ref	drawn by	date	job number
4613 Cur Dwg D1	AT	12/12/07	4613
status	checked by	scale	drawing number
		1:50	D1/D

Cruickshank and Seward
Barclay House
35 Whitworth Street West
Manchester
M1 5NG
Tel: 0161 236 6161
Fax: 0161 236 6259
E-mail: architects@cands.co.uk