NOTE

This drawing is to read in conjunction with all other Architects drawings and all Structural Engineers drawings details and calculations.

It is the contractors responsibility to check all dimensions prior to fabrication or construction, any discrepancies to be reported to the Architect.

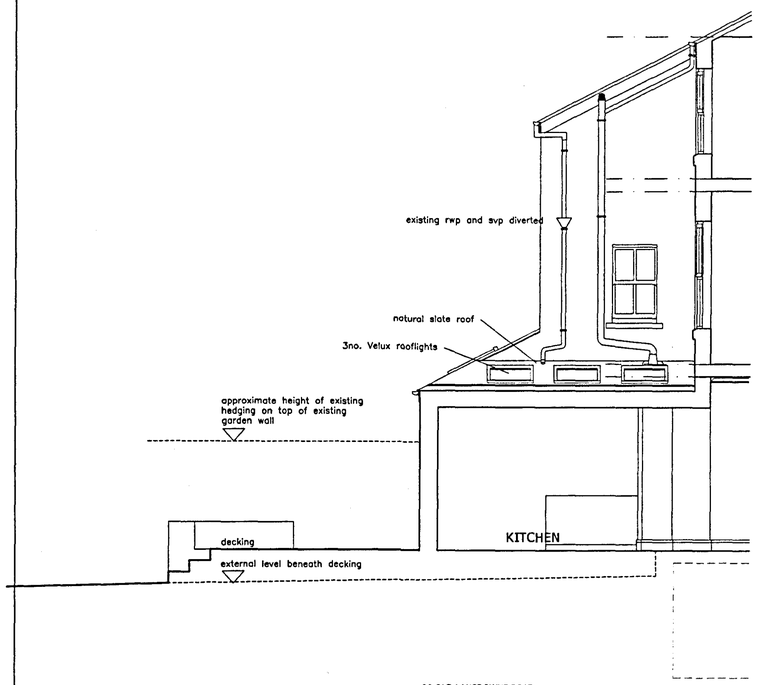

90 OLD LANSDOWNE ROAD
PROPOSED INTERNAL ELEVATION

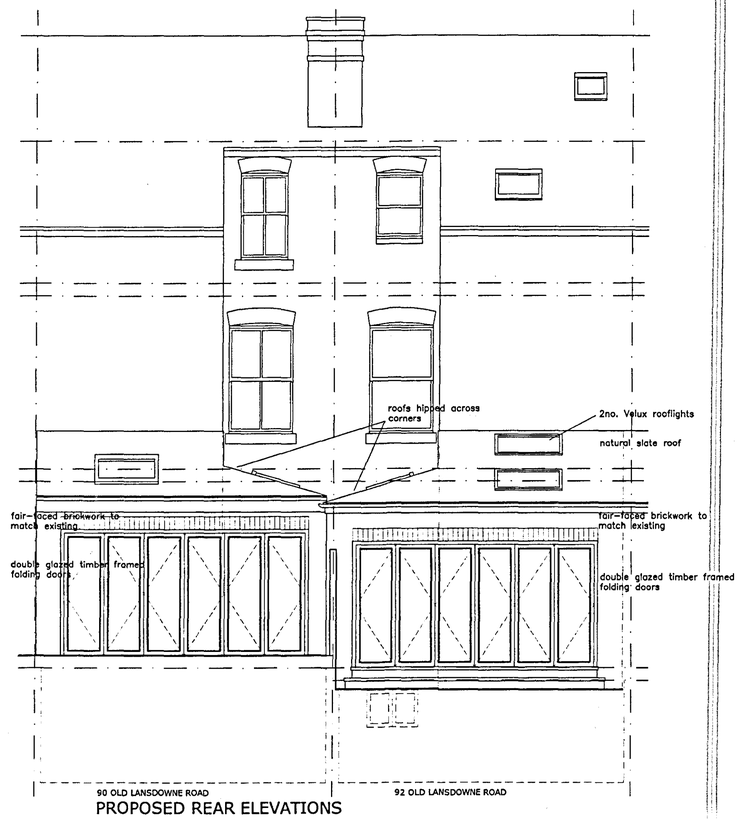

90 OLD LANSDOWNE ROAD
PROPOSED REAR ELEVATIONS
92 OLD LANSDOWNE ROAD

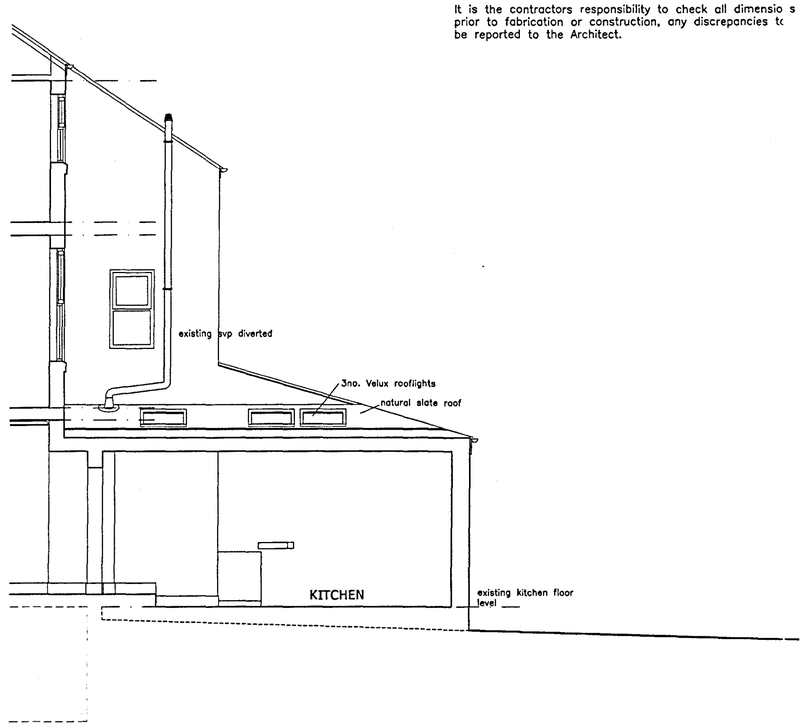

92 OLD LANSDOWNE ROAD
PROPOSED INTERNAL ELEVATION

PROPOSED GROUND FLOOR PLAN NO.90

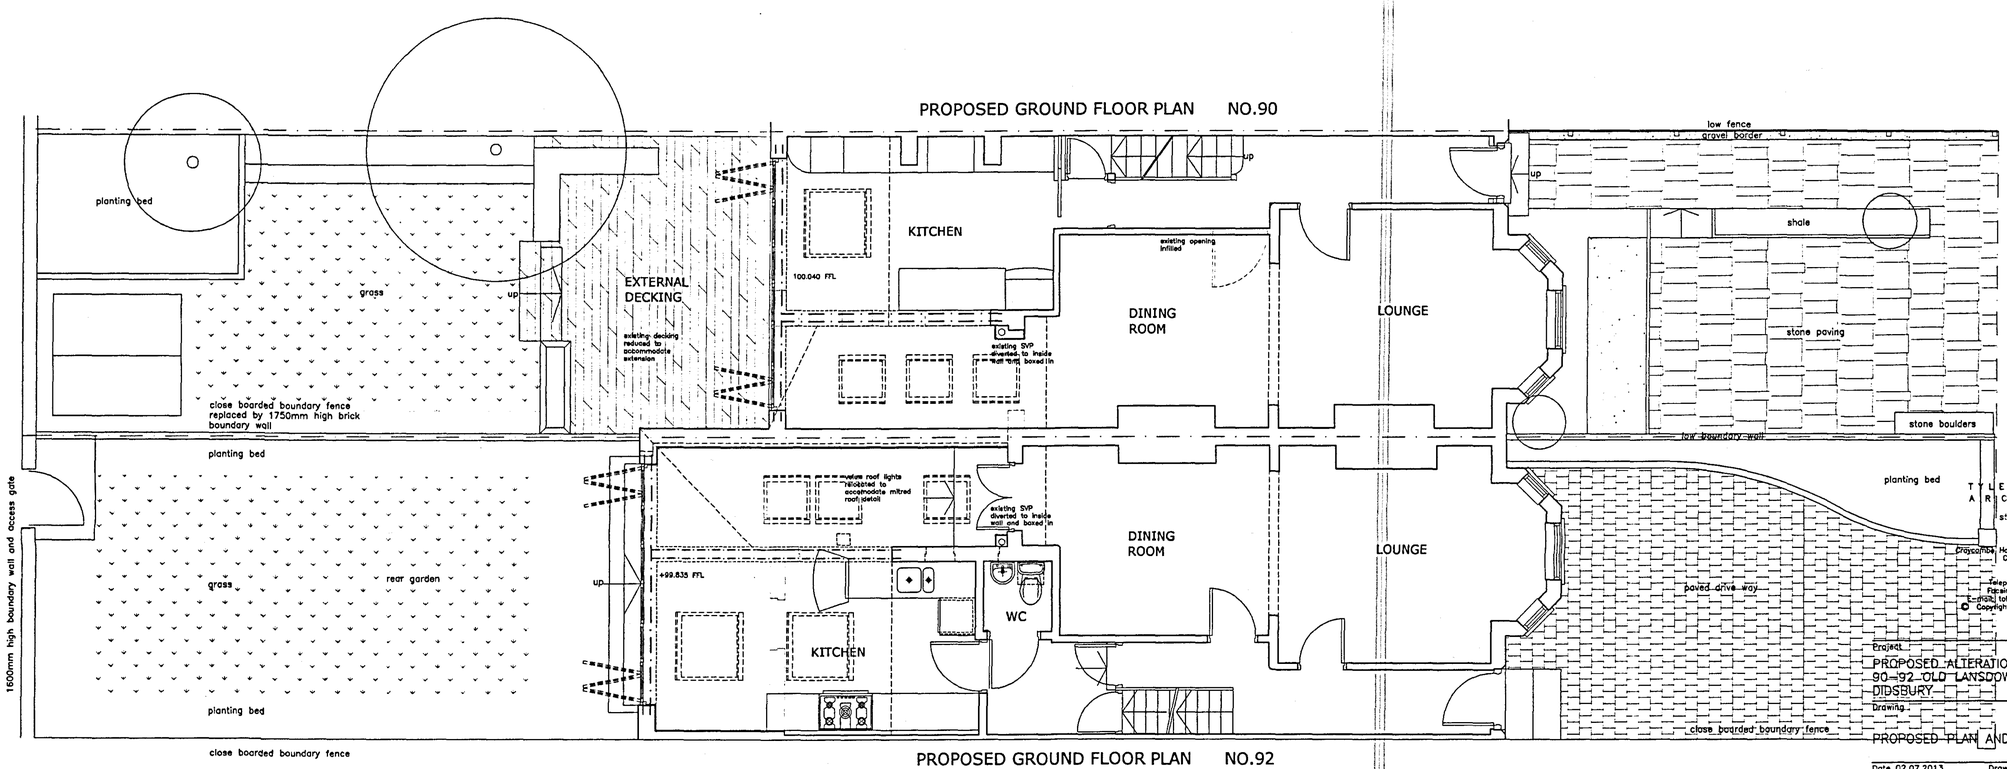

PROPOSED GROUND FLOOR PLAN NO.92

PLANNING AND BUILDING CONTROL
08 JUL 2013

TYLER & COMPANY
ARCHITECTS
Draycombe House, 734 Bold Street, Altrincham Cheshire, WA14 2ES
Telephone: (0161) 929 0810
Facsimile: (0161) 929 0810
E-mail: toby@tylerarchitects.eclipse.co.uk

© Copyright do not scale of this drawing

Project
PROPOSED ALTERATIONS
90-92 OLD LANSDOWNE ROAD
DIDSBURY

Drawing
PROPOSED PLAN AND ELEVATIONS

Date 02.07.2013	Drawn By ajt	Scale 1 : 50 @ A1
Drawing Status	Drawing No.	Rev No.

1016-03