



Existing Ground Floor Plan

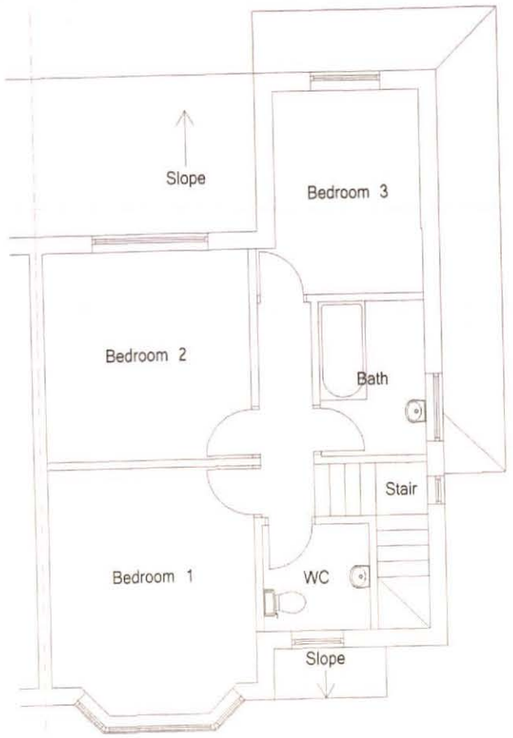


Existing First Floor Plan

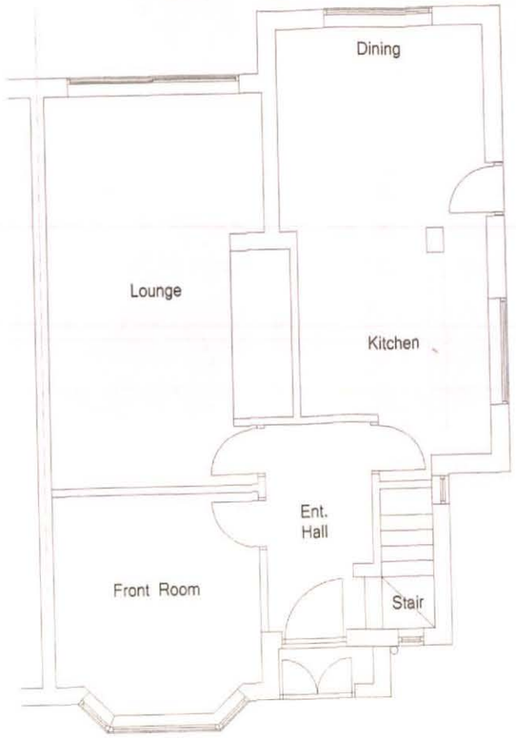

OS Map
Scale 1:1250

PLANNING AND BUILDING CONTROL
06 JUN 2013

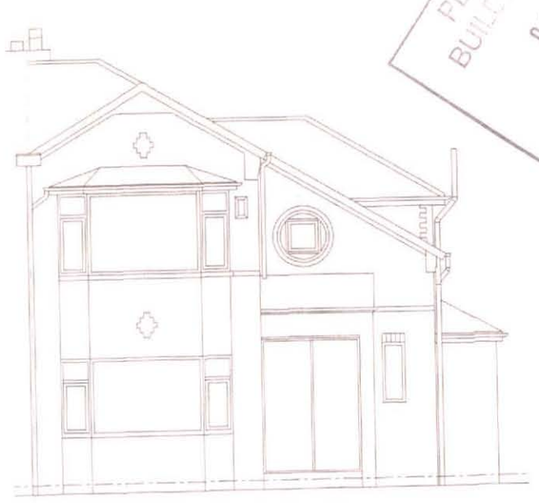

Existing Front Elevation



Existing Right Side Elevation



Existing Rear Elevation

Obray architecture
Obray Architecture
1 Wellcars Avenue
Didsbury
Manchester
M20 5LA
T. 0161 448 2596
loddg@obrayarchitecture.co.uk
www.obrayarchitecture.co.uk

Do not scale drawings.

Project: Brennan Residence
18 Whitehaven Gardens
Didsbury, Manchester M20 5GS

Rev.- 03/06/2013 First issue submitted for planning.

Project No. P2013-104 Drawing No. AP01 rev. -	Title: Exist. Plans & Elevations Drawn: T.O./June 2013	Scale: 1:100 @ A3