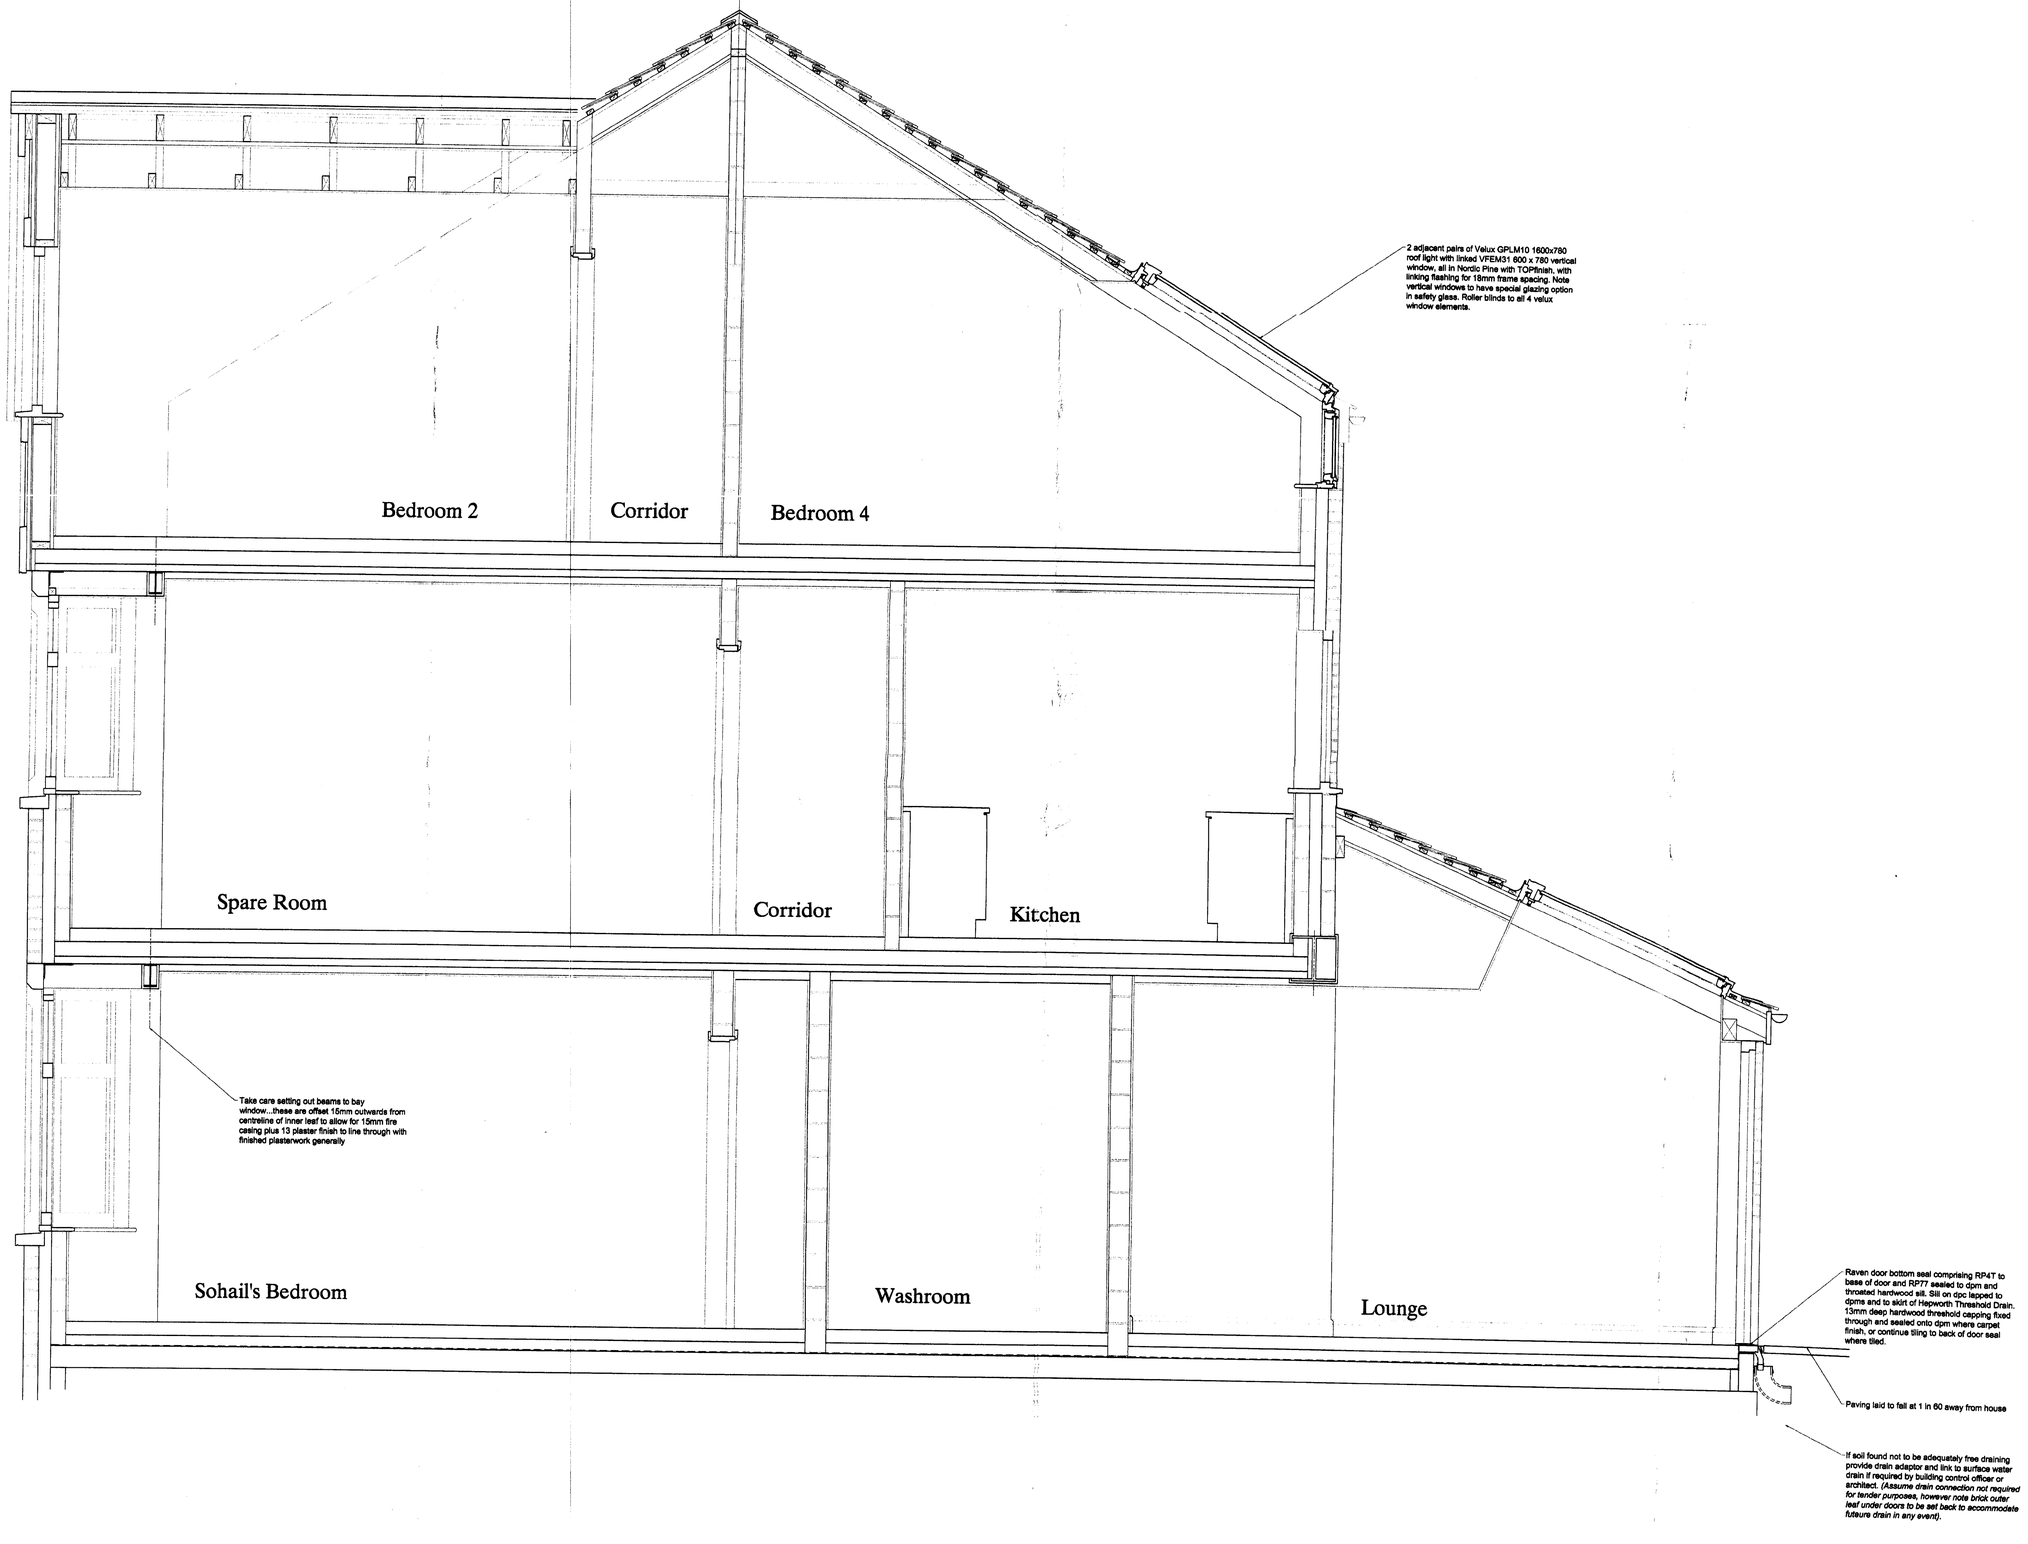

RECEIVED
23 JUN 2008

0 200 400 600 800 1000 1200 1400 1600 1800 2000 mm

Scale Bar 1/20

DO NOT SCALE FOR CONSTRUCTION PURPOSES - USE FIGURED DIMENSIONS

ROBIN HILL
Chartered Architect
Tel: 0161 928 7143 Fax: 0161 928 7144
93 Ashley Road, Altrincham, Cheshire WA14 2LX

Proposed New Dwellings at 30 & 32 Humphrey Street, Manchester M8 9JR for Sohail

PROPOSED SECTION A-A

Scale: 1/20th

0503/5