REVISED PLANS

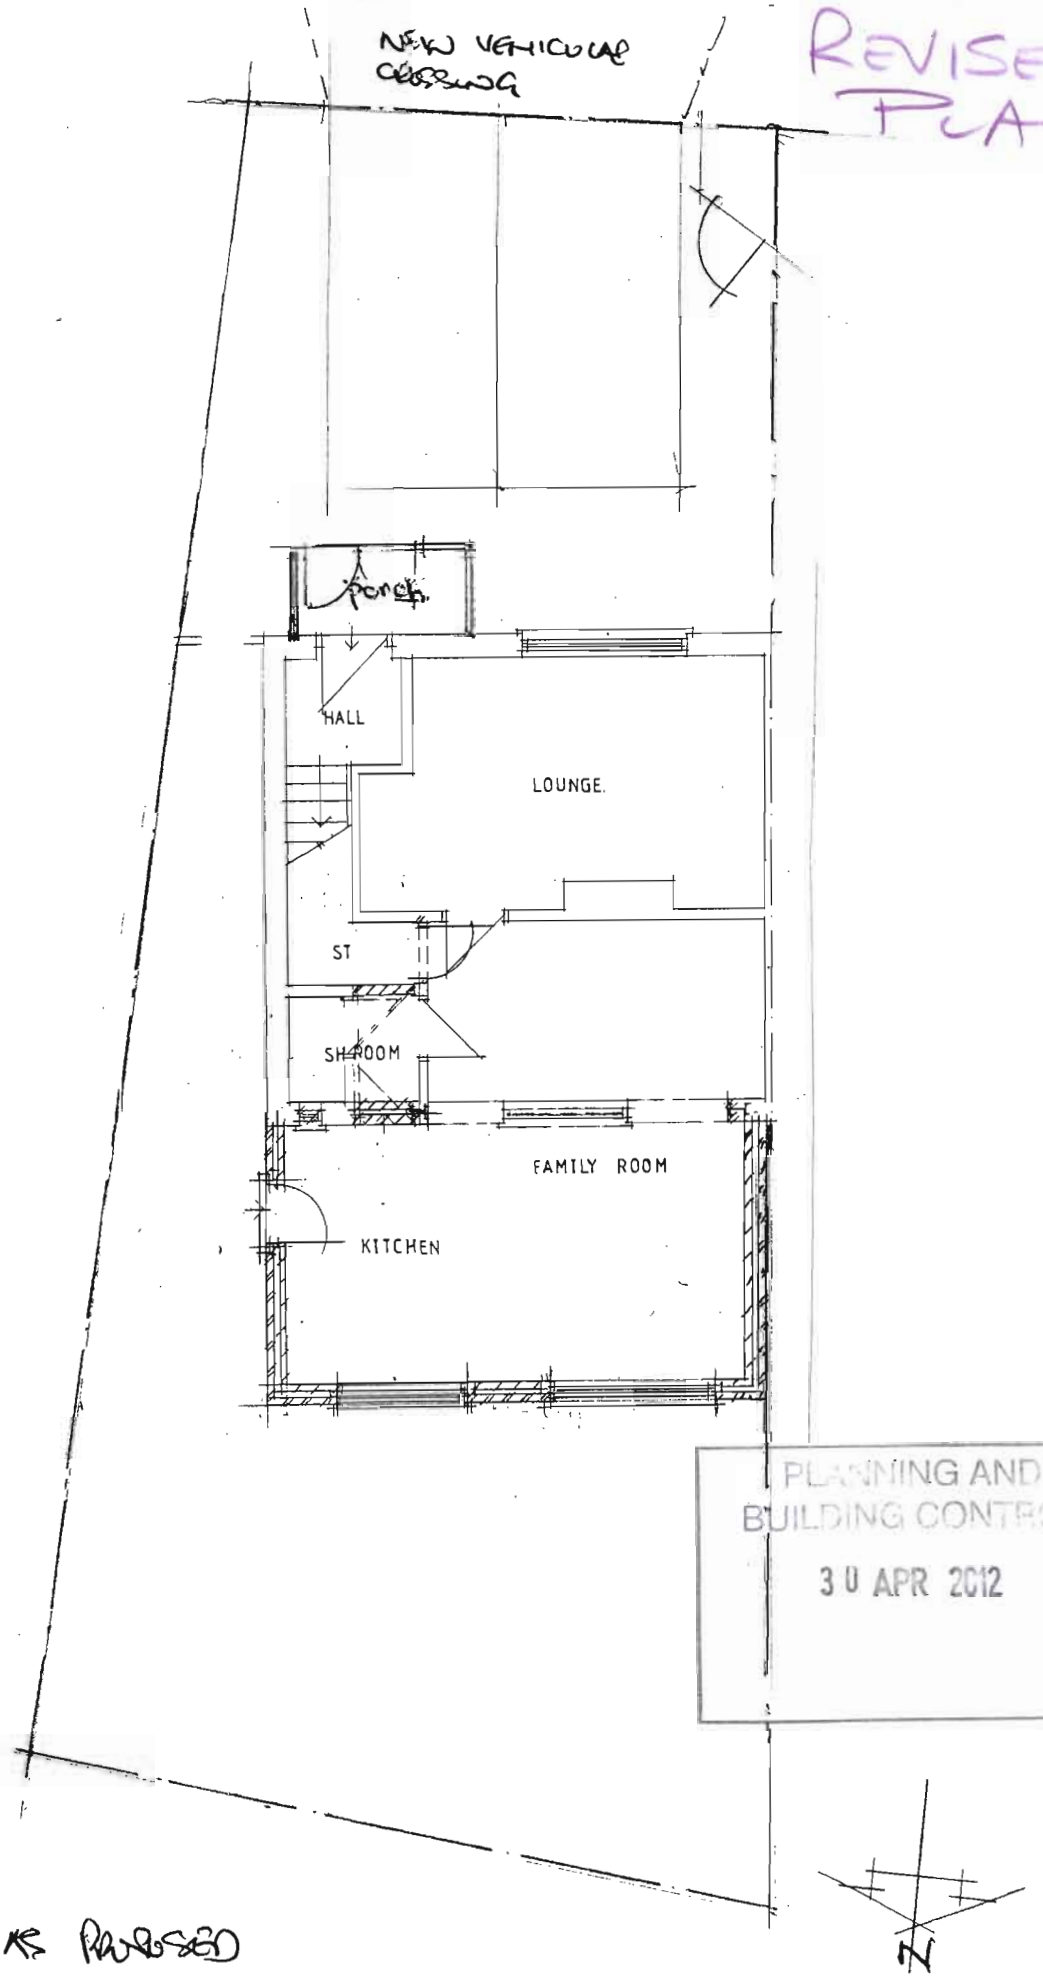

PLANNING AND BUILDING CONTROL
30 APR 2012

SITE PLAN AS PROPOSED

24 SHAWBROOK ROAD
BURNTAGE M19 1JF

Scale 1:100

DRG A 1166/12/SK01