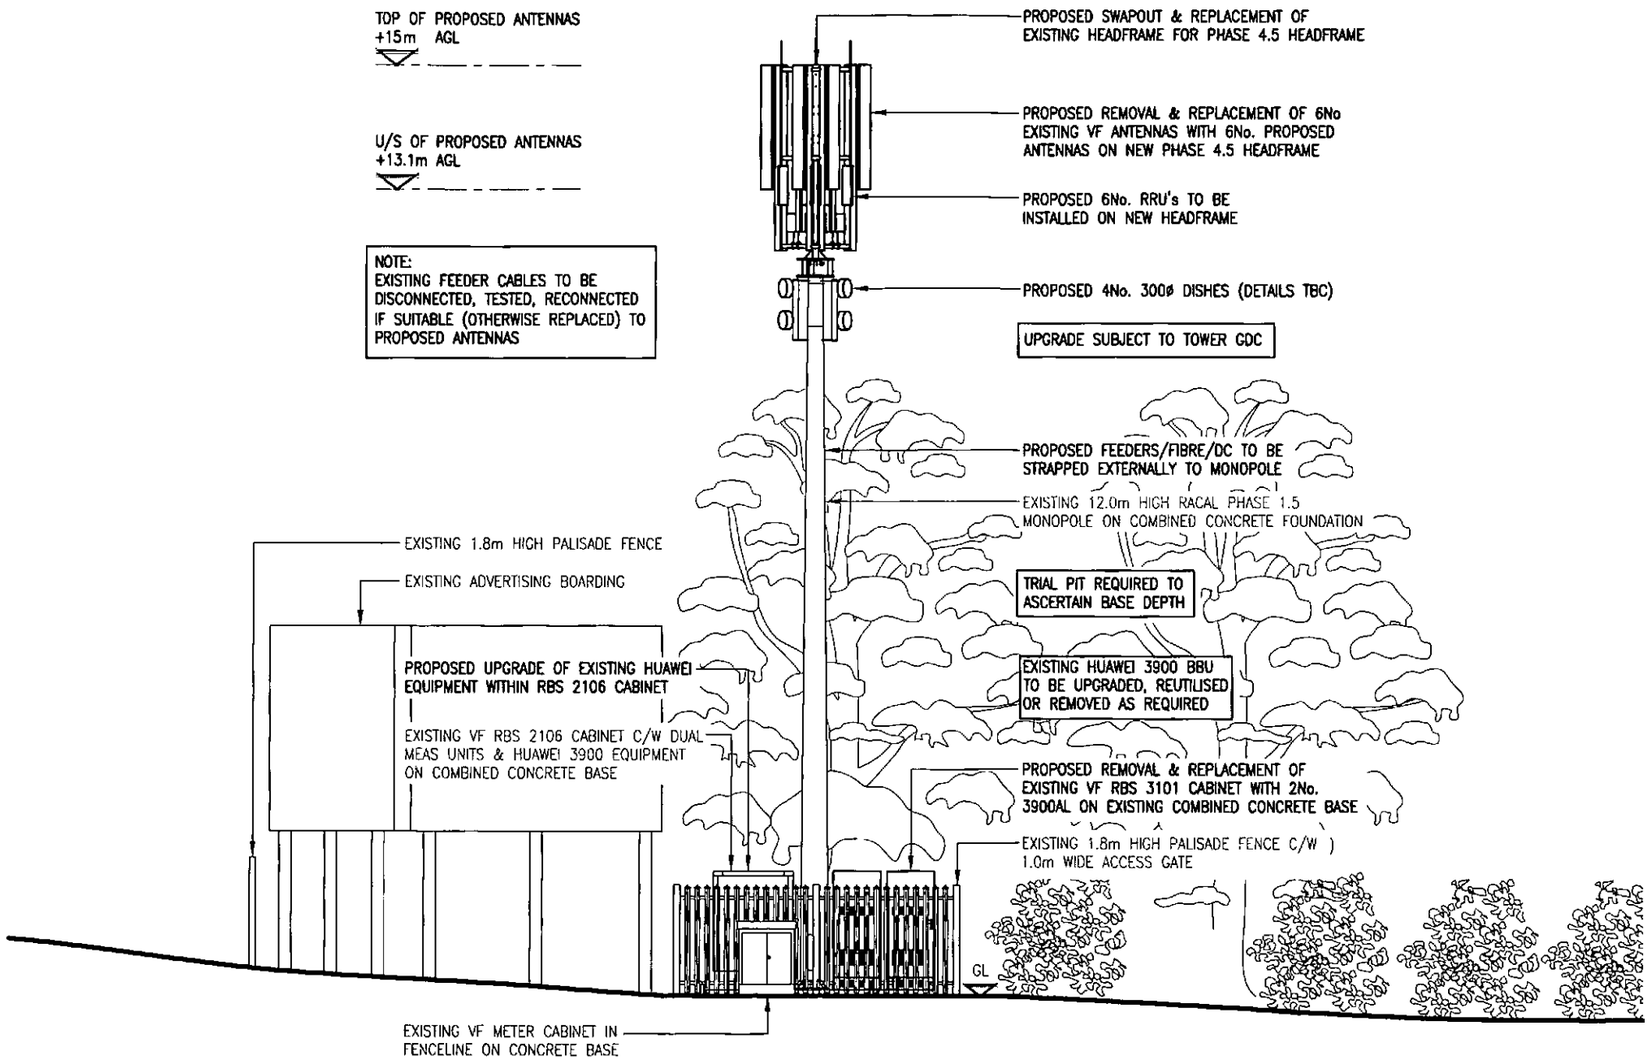


PROPOSED SITE ELEVATION

(1:100)

The drawings comply with TEF & Vodafone Standard ICNIRP guidelines.
Designed in accordance with Cornerstone document: CORN/09/006

Notes:
1 ALL DIMENSIONS ARE IN MM UNLESS NOTED OTHERWISE

N.G.R. E: 388797 N: 403005

PLANNING & BUILDING CONTROL
09 MAY 2013

REV	MODIFICATION	BY	CH	DATE
B	Added Huawei note	SPD	DS	25.04.13
A	Issued for Approval	SPD	DS	15.02.13

mono
MONO CONSULTANTS LIMITED
No. 58 Cygnet Court
Timothy's Bridge Road
Stratford-upon-Avon
Warwickshire
CV37 9NW
t. 44 (0)1789 206500
f. 44 (0)1789 206529
www.monoconsultants.com

vodafone CTIL

Cell Name	Opt
MOSTON STATION	A

Cell ID No

CTIL	Host	Sharer
(CTIL)122313	(VF)03388	(TEF) N/A

Site Address / Contact Details

MOSTON STATION
HOLLINSWOOD AVENUE
NEW MOSTON
MANCHESTER
M40 0JA

Drawing Title: PROPOSED SITE ELEVATION

Purpose of issue: PLANNING

Drawing Number: 302

Scale:	Drawn:	Date:	Issue:
As Shown	SPD	15.02.13	B

Checked:	Date:	Approved:	Date:
DS	15.02.13	AB	15.02.13