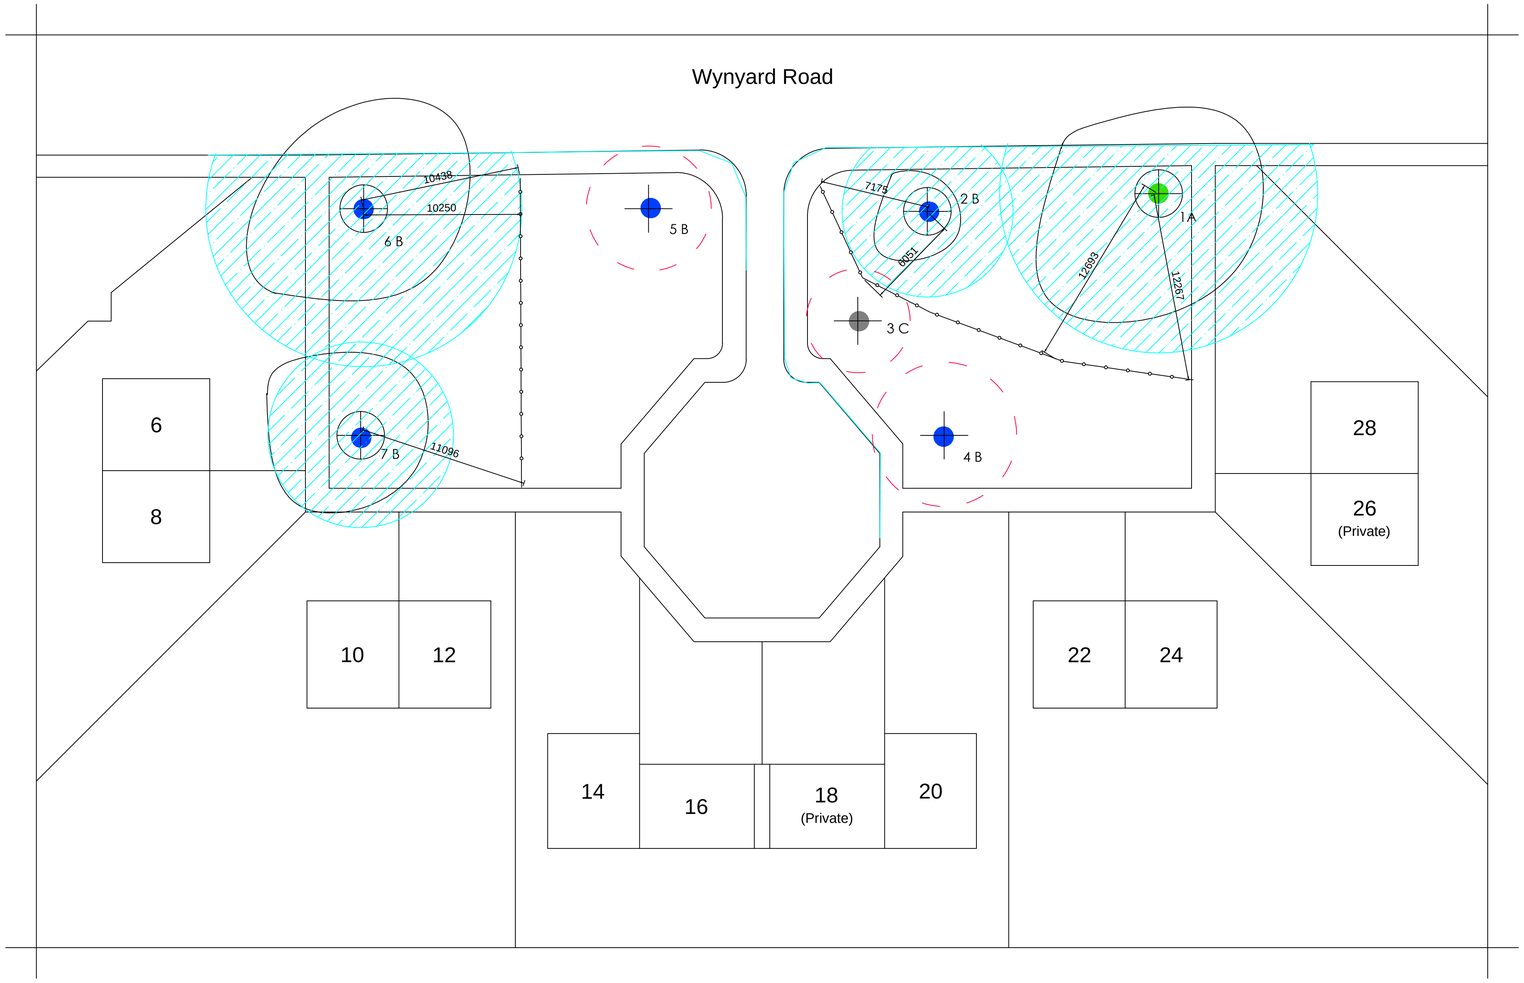



Tree Protection Notice to be attached to fencing 1.5m from the ground, facing out of the Construction Exclusion Zone and located at regular intervals along the fence line.

The notice must be at least A4 in size

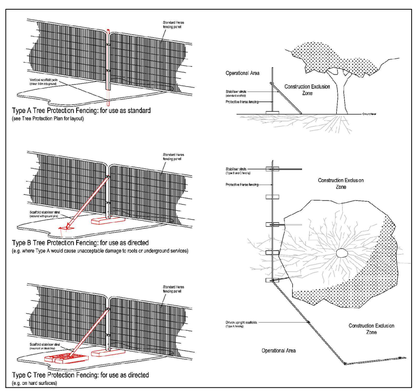

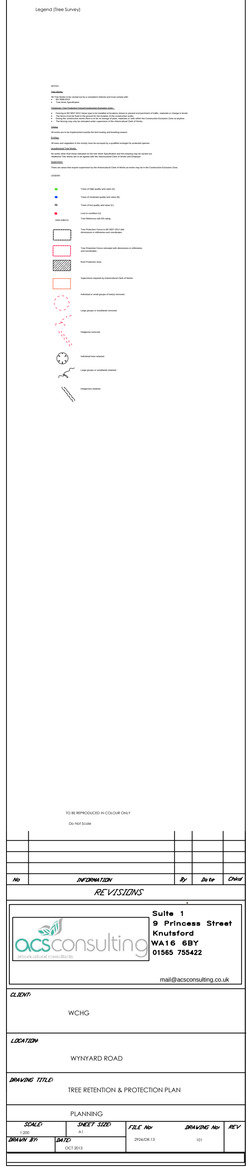

TO BE REPRODUCED IN COLOUR ONLY

Do Not Scale

No	INFORMATION	By	Date	Chkd

REVISIONS

acsconsulting
Suite 1
9 Princess Street
Knutsford
WA16 6BY
01565 755422
mail@acsconsulting.co.uk

CLIENT:

WCHG

LOCATION

WYNYARD ROAD

DRAWING TITLE:

TREE RETENTION & PROTECTION PLAN

PLANNING

SCALE:	SHEET SIZE:	FILE No:	DRAWING No:	REV:
1:200	A1	3YoA1M.1X	01	
DRAWN BY:	DATED:			
	NOV 2013			