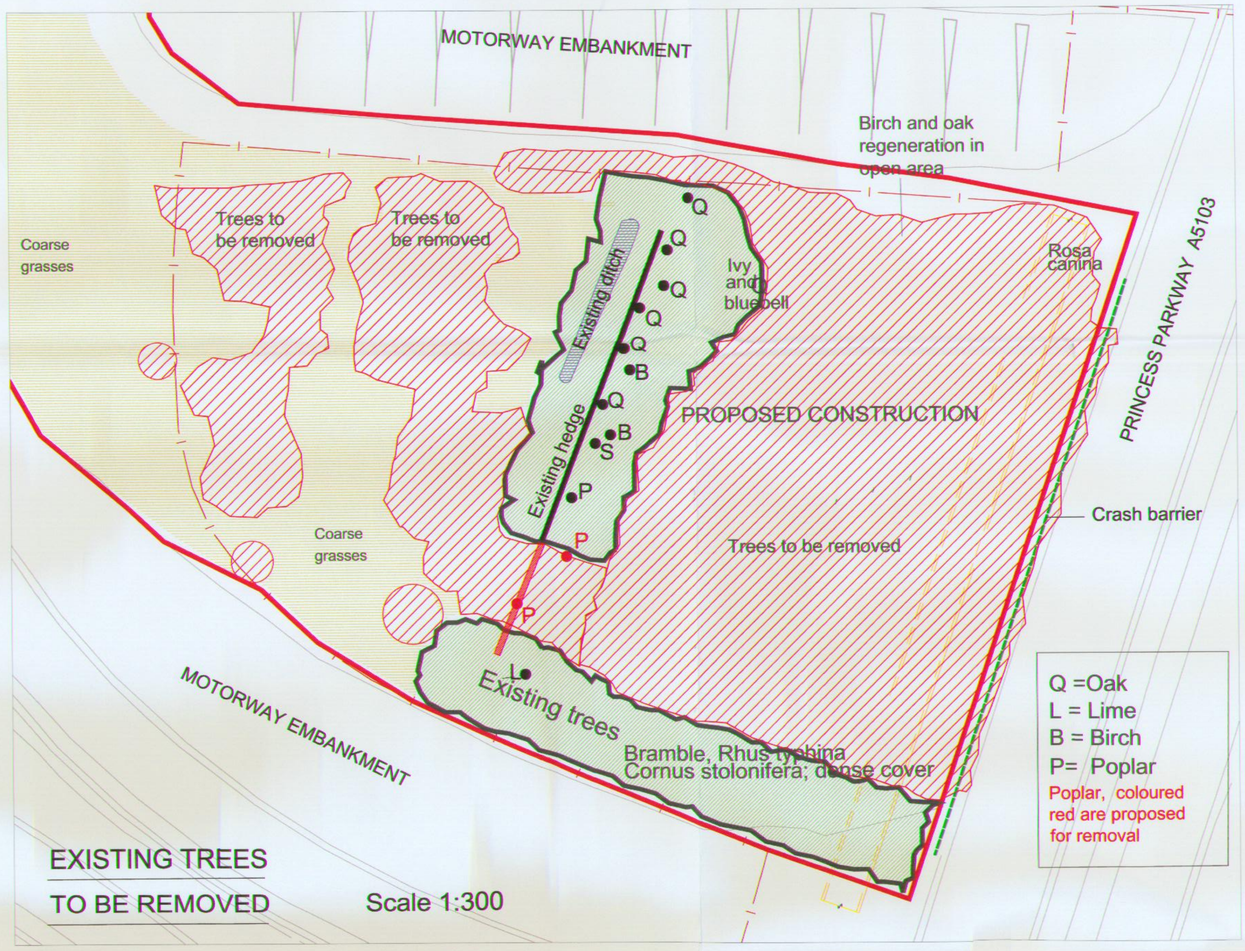

EXISTING TREES TO BE REMOVED Scale 1:300

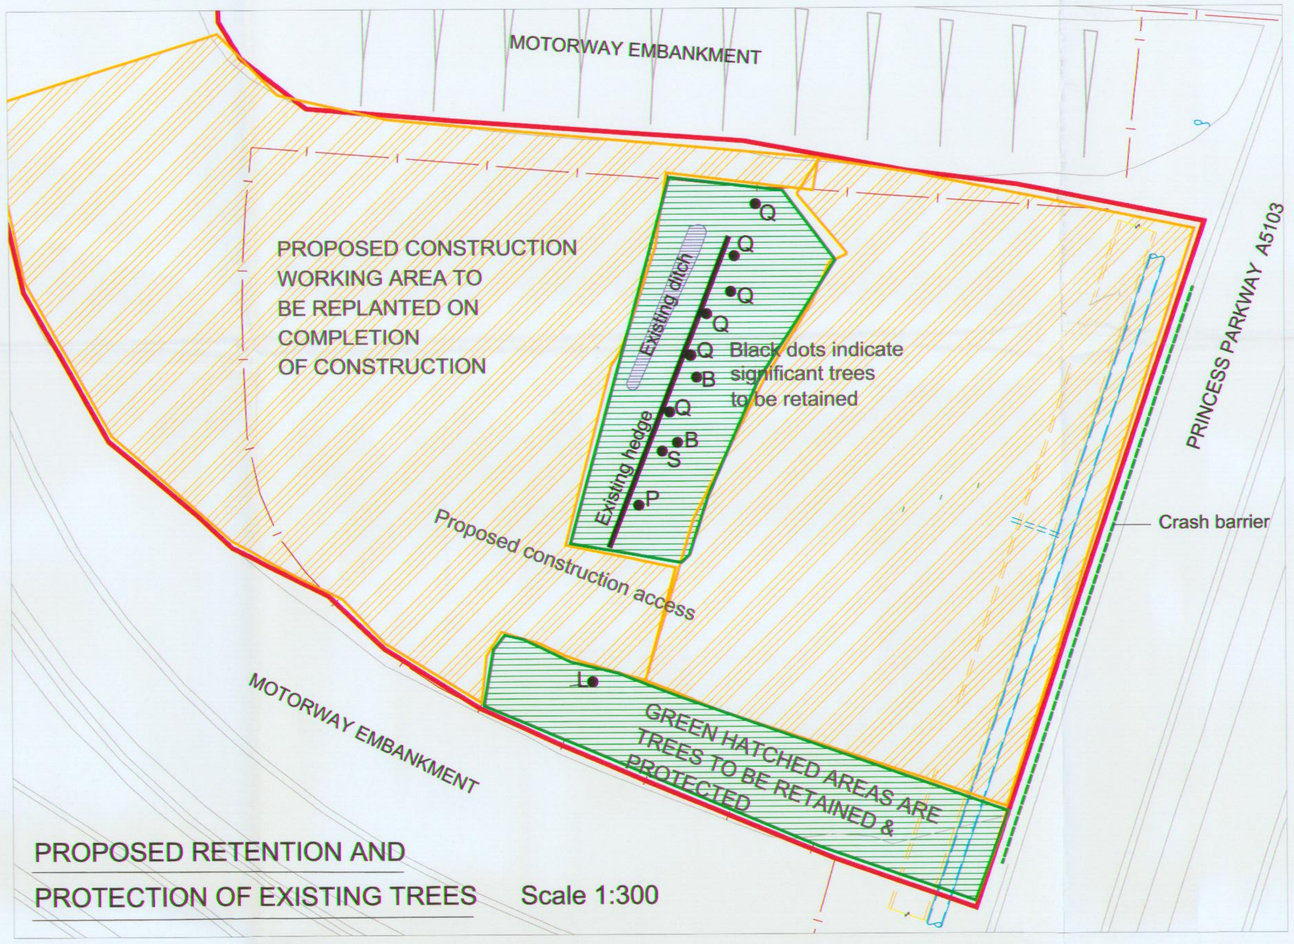

PROPOSED RETENTION AND PROTECTION OF EXISTING TREES Scale 1:300



PROPOSED PLANTING Scale 1:250

This drawing is issued by United Utilities PLC subject to the condition that it is not copied either in whole or in part or disclosed to third parties unless prior written authorisation is given by United Utilities PLC

Landscape Notes:

This drawing shows land owned by the Highways Agency and three plans to show how a wastewater infrastructure proposal by United Utilities proposes to:-

1. Temporarily affect it during construction and those trees and shrubs which would require removal.
2. Protect the more mature existing trees and habitat.
2. Permanently reinstate the land outside of its requirement for a permanent fenced compound and access route.

Areas of trees, shrub and coarse grass habitats to be removed are listed on a record of determination form completed for the Highways Agency in 2003.

Trees and shrubs will be removed outside the bird breeding season .

Excavated soils will be used between the existing hedgerow and Princess Parkway and blade graded to even levels before cultivation to form a planting medium. Proposed planting will be with 60-90cm high transplants at 1.5metre centres.

The hedgerow proposed for the edge of the compound adjacent Princess Parkway will use 90-120cm high plants in double staggered formation - 4 plants per metre run. This will be mulched 75mm deep with coarse bark otherwise planted areas will be seeded with a legume mix (to aid visual appearance and plant establishment).

NB THIS DRAWING TO BE READ IN CONJUNCTION WITH DWG. NO UU/PV/90018043/1480/2332

PLAN KEY

- Existing trees to be removed
- Existing trees to be retained and protected
- Significant trees to be retained
- Ditch (proposed, outside tree canopy line and parallel with existing silted ditch
- Proposed mound (max 1.5 m high)
- Proposed meadow areas
- Proposed hedge (Hawthorn, hazel, dog rose)
- Proposed planting (oak, birch)

REVISION INFORMATION

DATE	DRWN	CHKD	REV.	PURPOSE
15.2.08	MB	BT		

United Utilities

Project: Princess Parkway UID

Title: Tree Removal, Protection and Reinstatement Plan

NOT TO BE USED FOR CONSTRUCTION

Drawing Number: UU/PV/90018043/ 1480 / 2327 | Scale: As Shown | Master size: A0