Proposed Kitchen extract system has incorporated with silencer to reduce the noise level and carbon filter to remove odour and smell before discharge through the chimney.

500mm diameter Eurofoil axial fan single phase
model CA500/4 speed 1220, dba @3m= 65 F.I.D 2.122

315mm diameter Elta Fans axial fan single phase
model SCD 315 dba @3m= 48

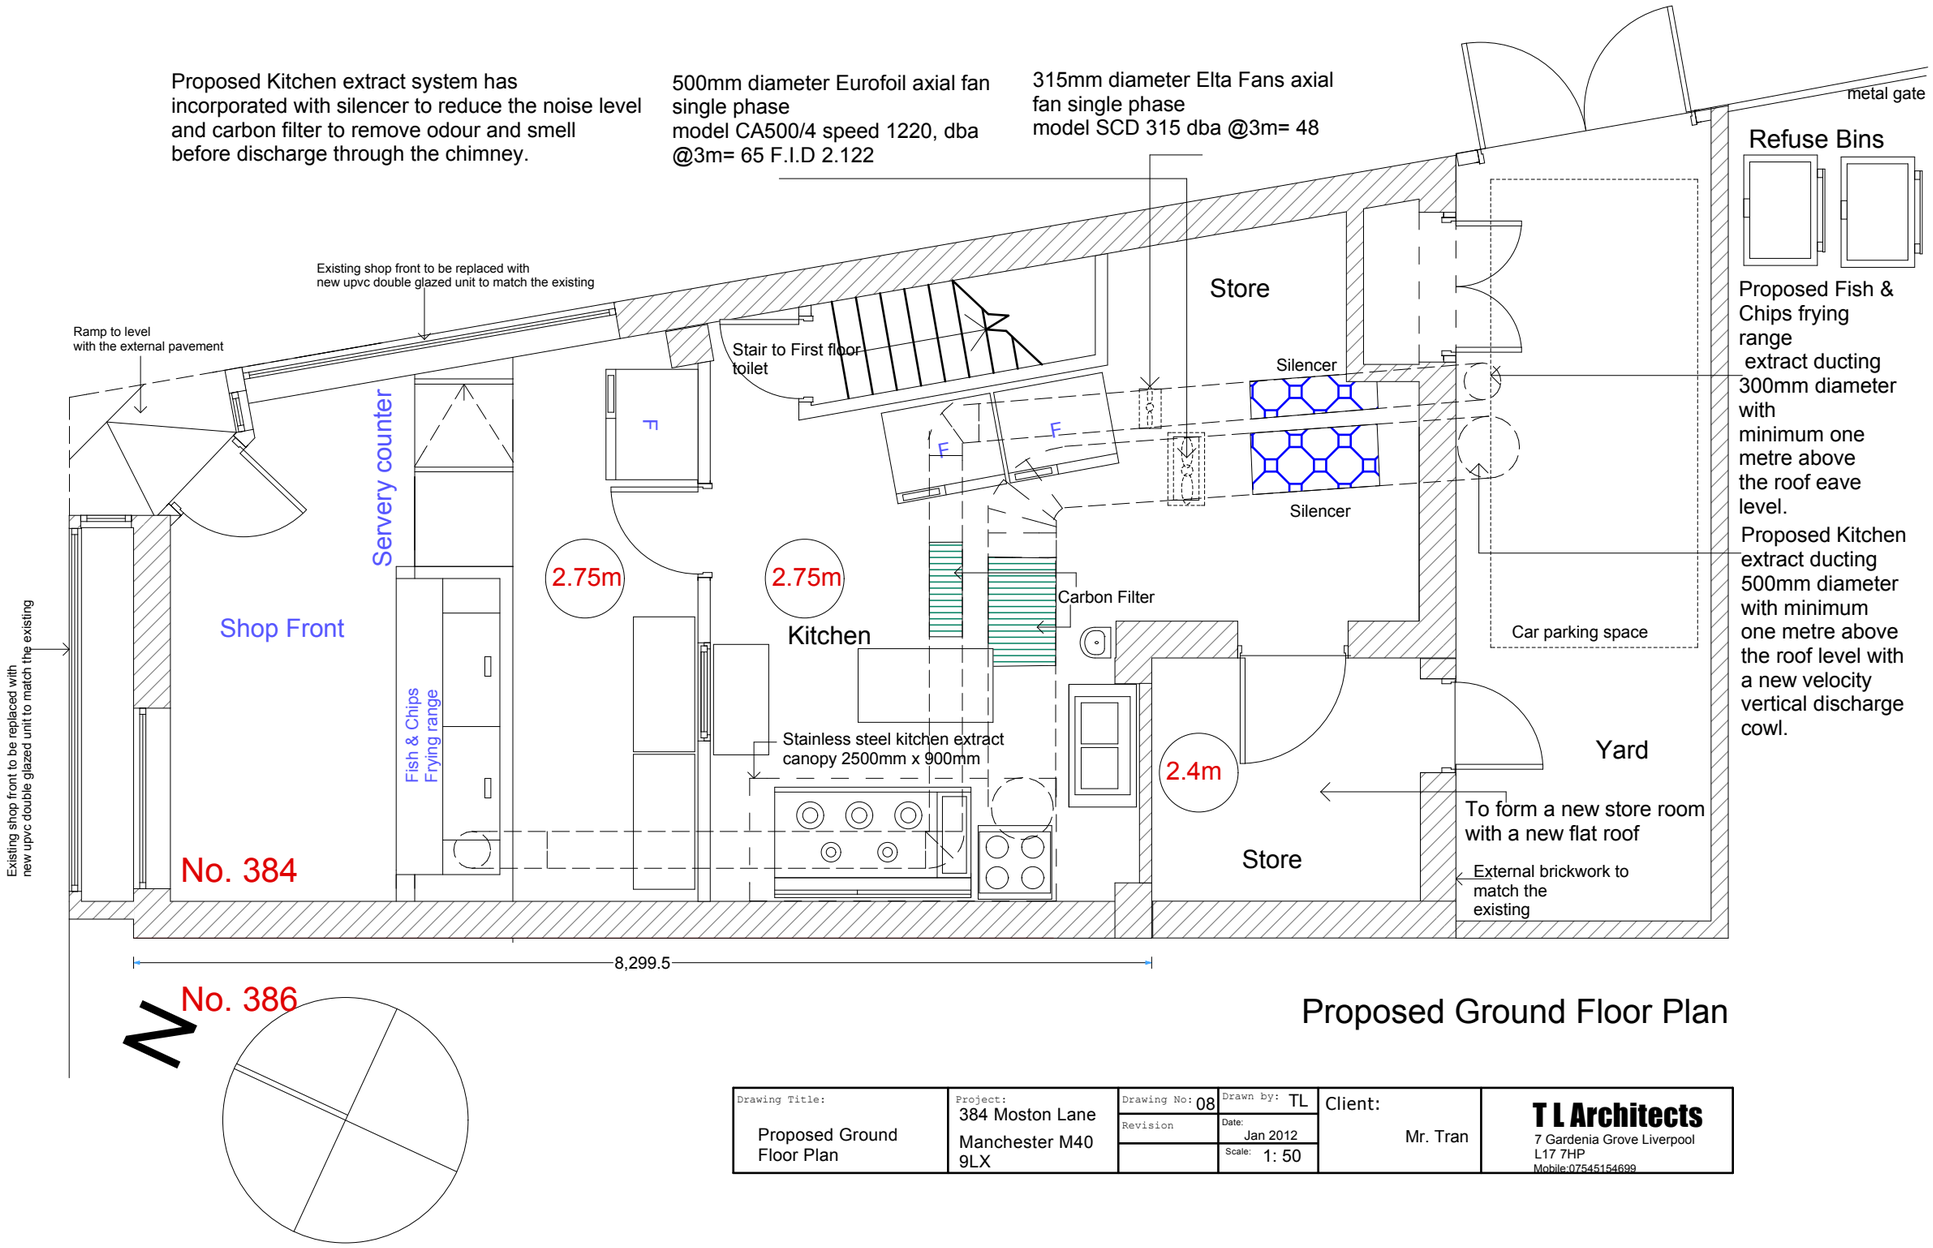

Proposed Fish & Chips frying range extract ducting 300mm diameter with minimum one metre above the roof eave level.

Proposed Kitchen extract ducting 500mm diameter with minimum one metre above the roof level with a new velocity vertical discharge cowl.

Proposed Ground Floor Plan

Drawing Title: Proposed Ground Floor Plan	Project: 384 Moston Lane Manchester M40 9LX	Drawing No: 08	Drawn by: TL	Client: Mr. Tran	**T L Architects** 7 Gardenia Grove Liverpool L17 7HP Mobile:07545154699
		Revision	Date: Jan 2012		
			Scale: 1: 50		