DO NOT SCALE FROM THIS DRAWING

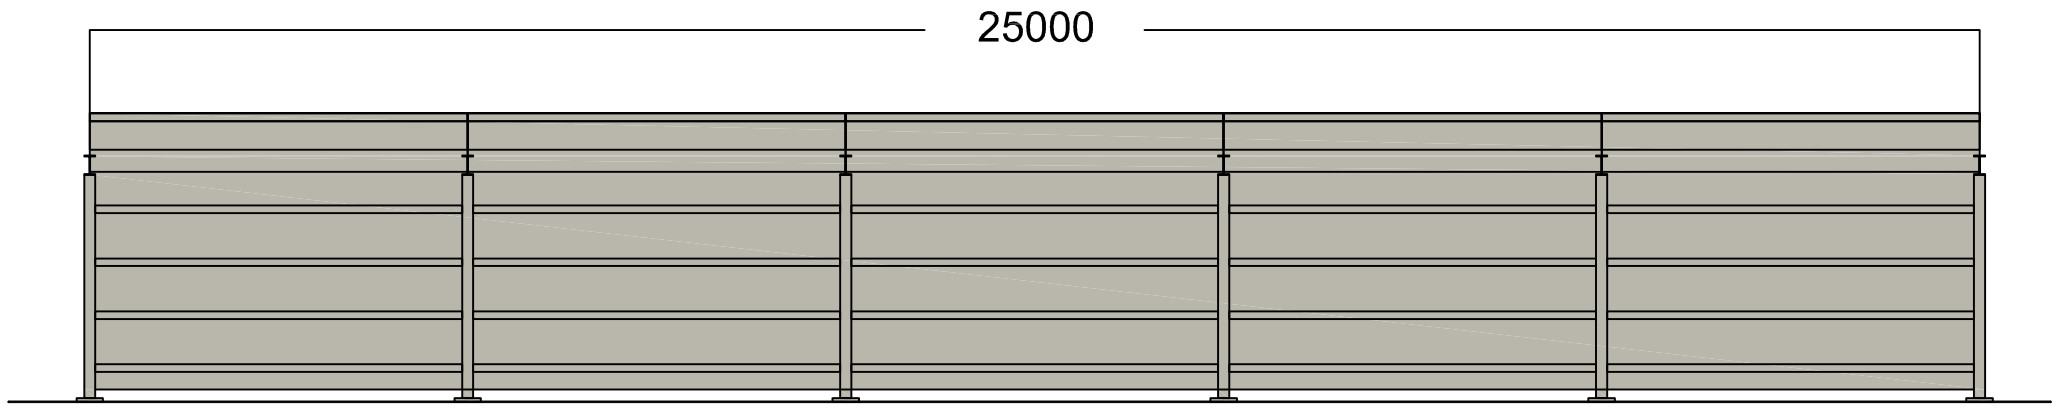

ELEVATION

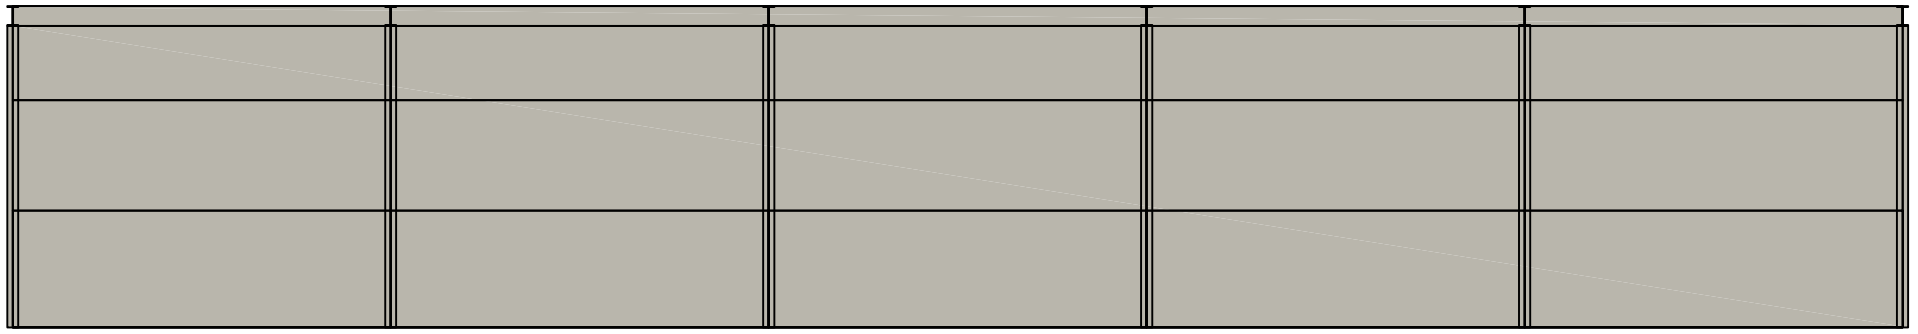

PLAN

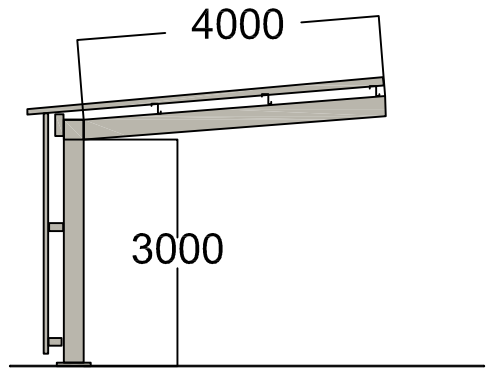

SIDE ELEVATION

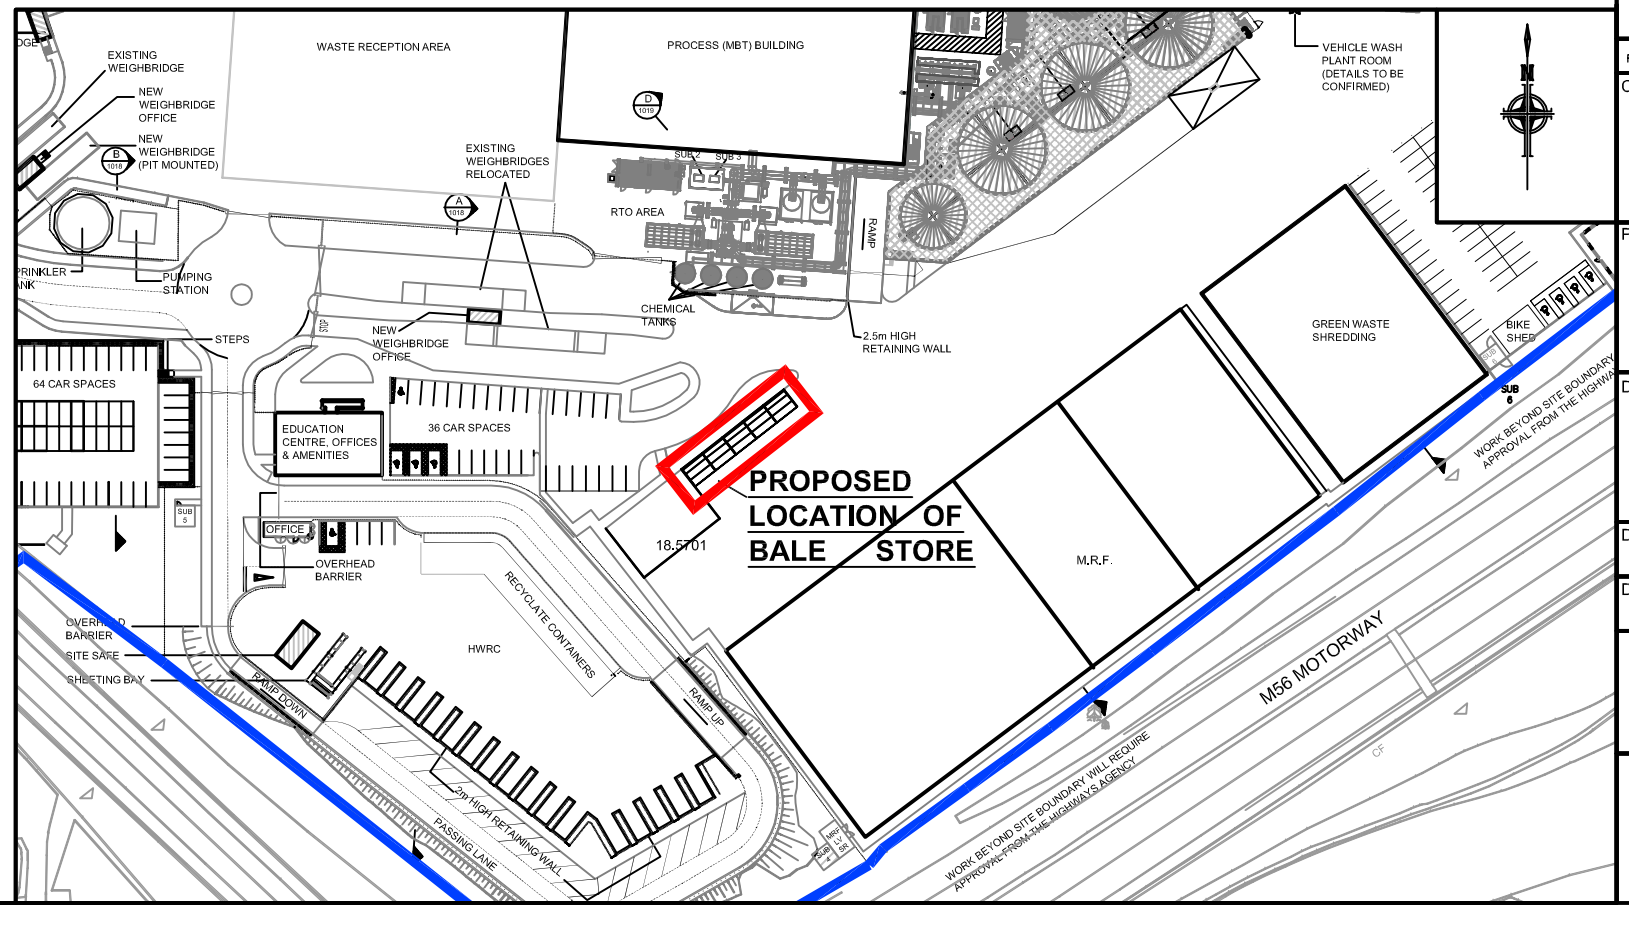

© Copyright Reserved

BALE STORE TO BE GOOSEWING GREY BS 10 A05

REVISION	DETAILS	DATE	DRAWN	CHK'D	APP'D
A	First Issue	09/05/13	FZ	GF	RK

CLIENT
Viridor Laing (Greater Manchester) Ltd

PROJECT
South Manchester Resource Recovery Centre
Longley Lane, Sharston
Proposed Bale Store

DRAWING TITLE
Elevations

DRG No.	SCALE	DATE
LE11879-004	1:100 @ A3	09/05/13

DRAWN BY	CHECKED BY	APPROVED BY
ZF	GF	RK

☐ STOKE-ON-TRENT (HEAD OFFICE)	TEL 0845 111 7777	☐ CARDIFF	TEL 029 2072 9191
		■ LEIGH	TEL 01942 260101
☐ NEWCASTLE UPON TYNE	TEL 0191 232 0943	☐ SHEFFIELD	TEL 0114 245 6244
☐ WEST BROMWICH	TEL 0121 580 0909	☐ EDINBURGH	TEL 0131 555 3311
☐ LONDON	TEL 020 7287 2872	☐ LIVERPOOL	TEL 0151 494 5431

wardell armstrong
your earth our world