DO NOT SCALE OFF THIS DRAWING ..... IF IN DOUBT ASK

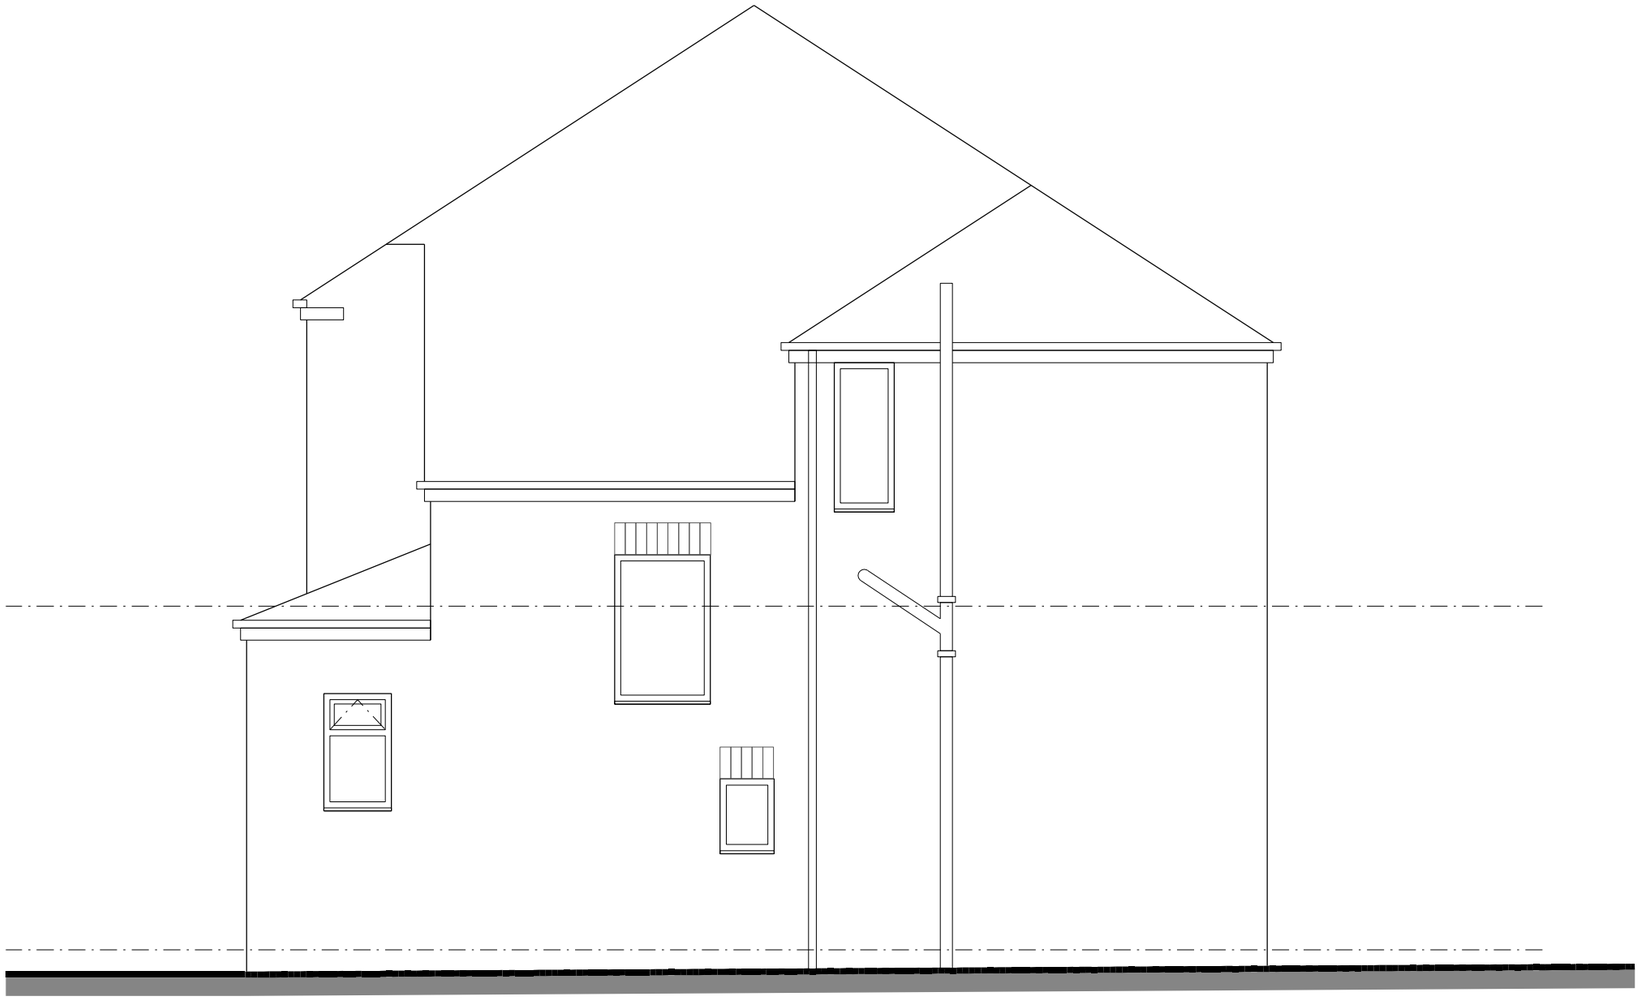

REV:	DATE:	DETAILS:

PROJECT:
30 Kingsfield Drive, Manchester

TITLE:
Side Elevation
as Existing

SCALE	DATE:	DRAWN:	CHECKED:
1:50@A3	Jan '12		

STATUS:
PLANNING APPLICATION

DRAWING NO:	REV:
0005	