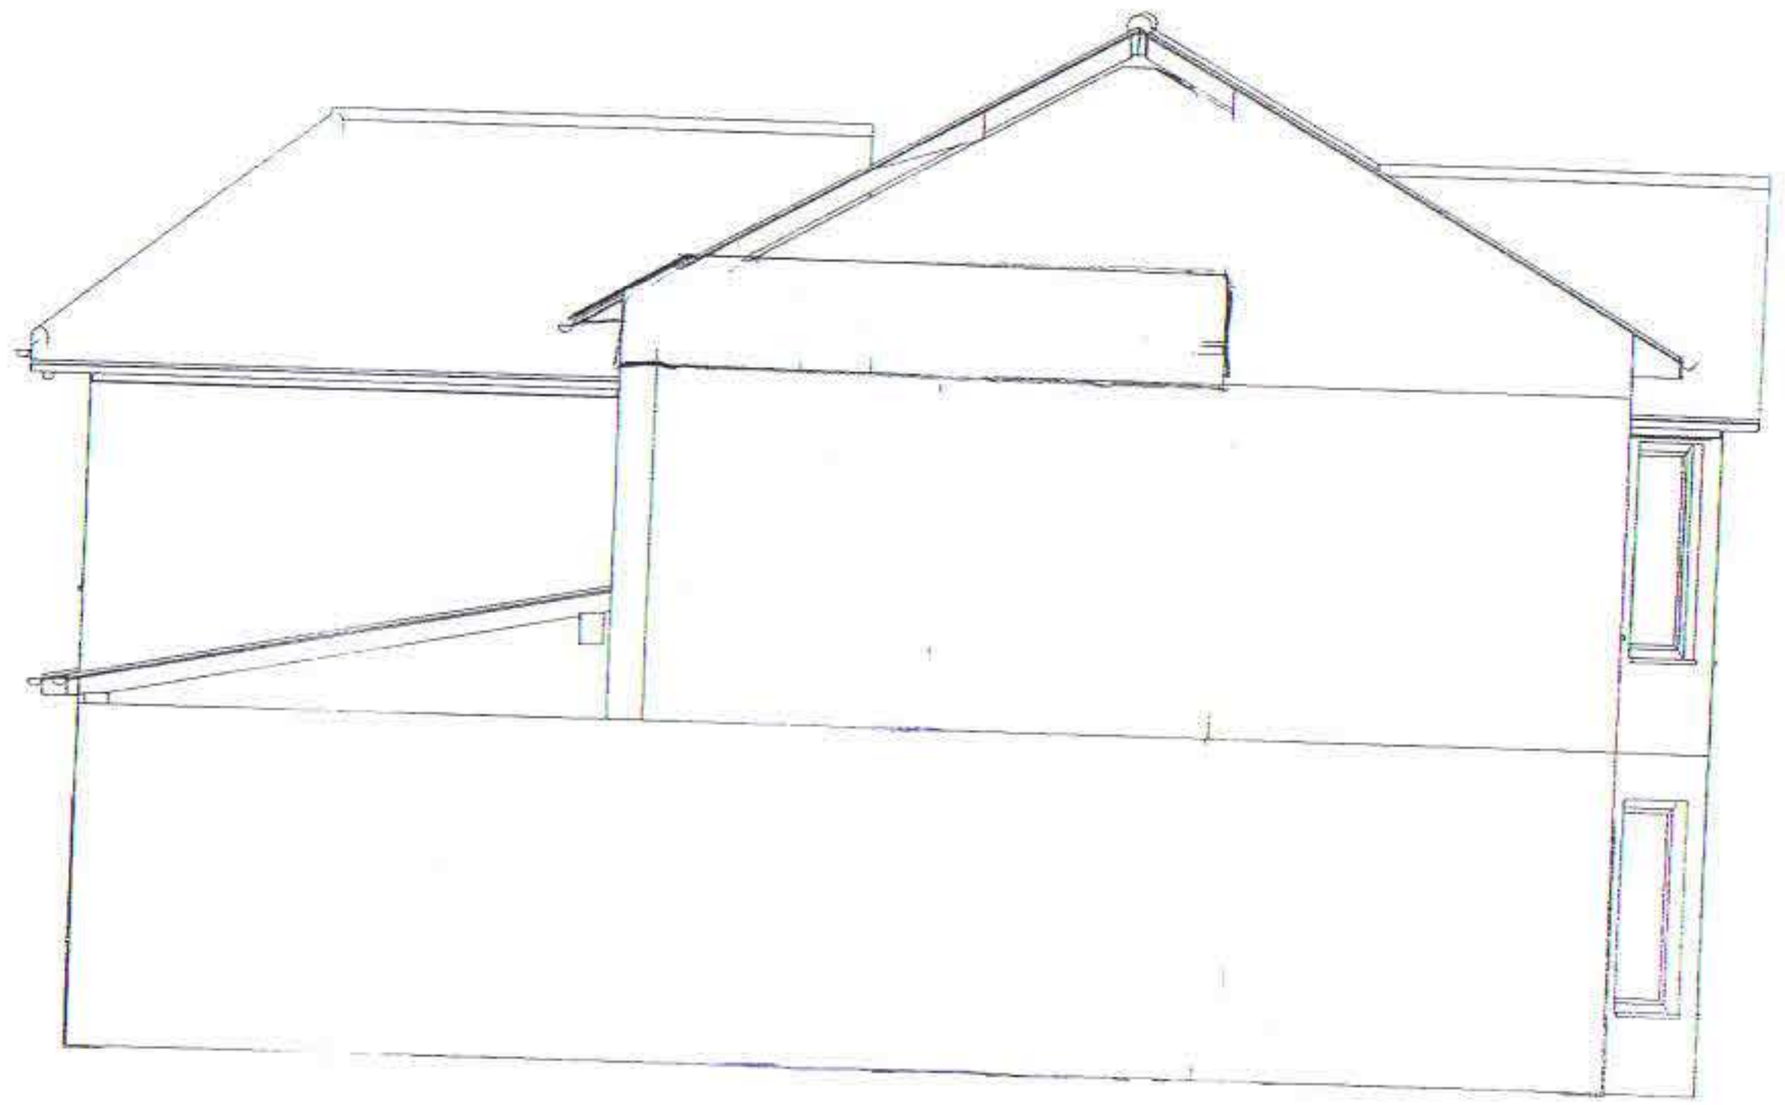

SIDE PROPOSAL ELEVATION

Project: 31 Lindsay Avenue			
Owner: Nusrat Khan 31 Lindsay Avenue , M19 2AR			
Architect: Qais Hamed			
File name: <Automatic save>			
Scale: 1 : 100	Date: 17/02/2012	Section W-W	

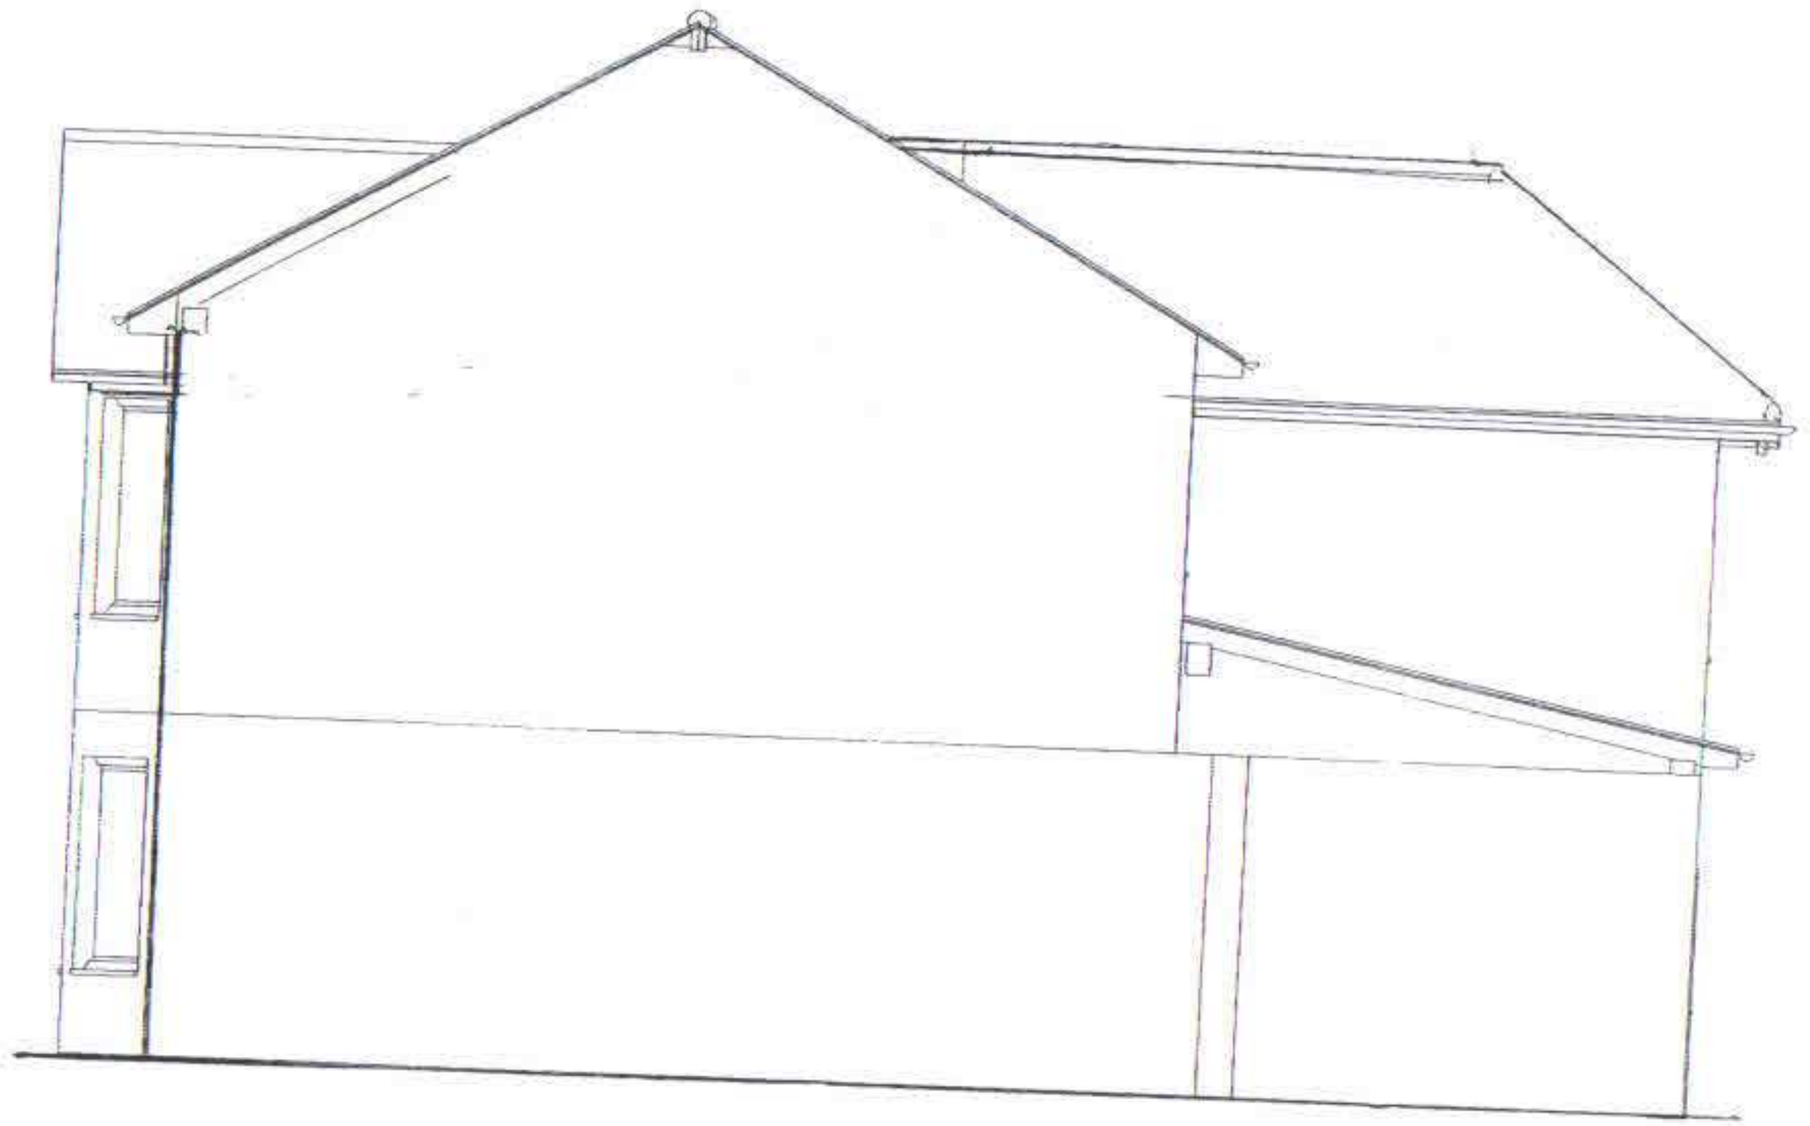

SIDE PROPOSAL ELEVATION

Project: 31 Lindsay Avenue		
Owner: Nusrat Khan 31 Lindsay Avenue , M19 2AR		
Architect: Qais Hamed		
File name: <Automatic save>		
Scale: 1 : 100	Date: 17/02/2012	Section V–V



FRONT PROPOSAL ELEVATION



BACK PROPOSAL ELEVATION

Project:	31 Lindsay Avenue		
Owner:	Nusrat Khan 31 Lindsay Avenue , M19 2AR		
Architect:	Qais Hamed		
File name: <Automatic save>			
Scale:	1 : 100	Date: 17/02/2012	Section U–U

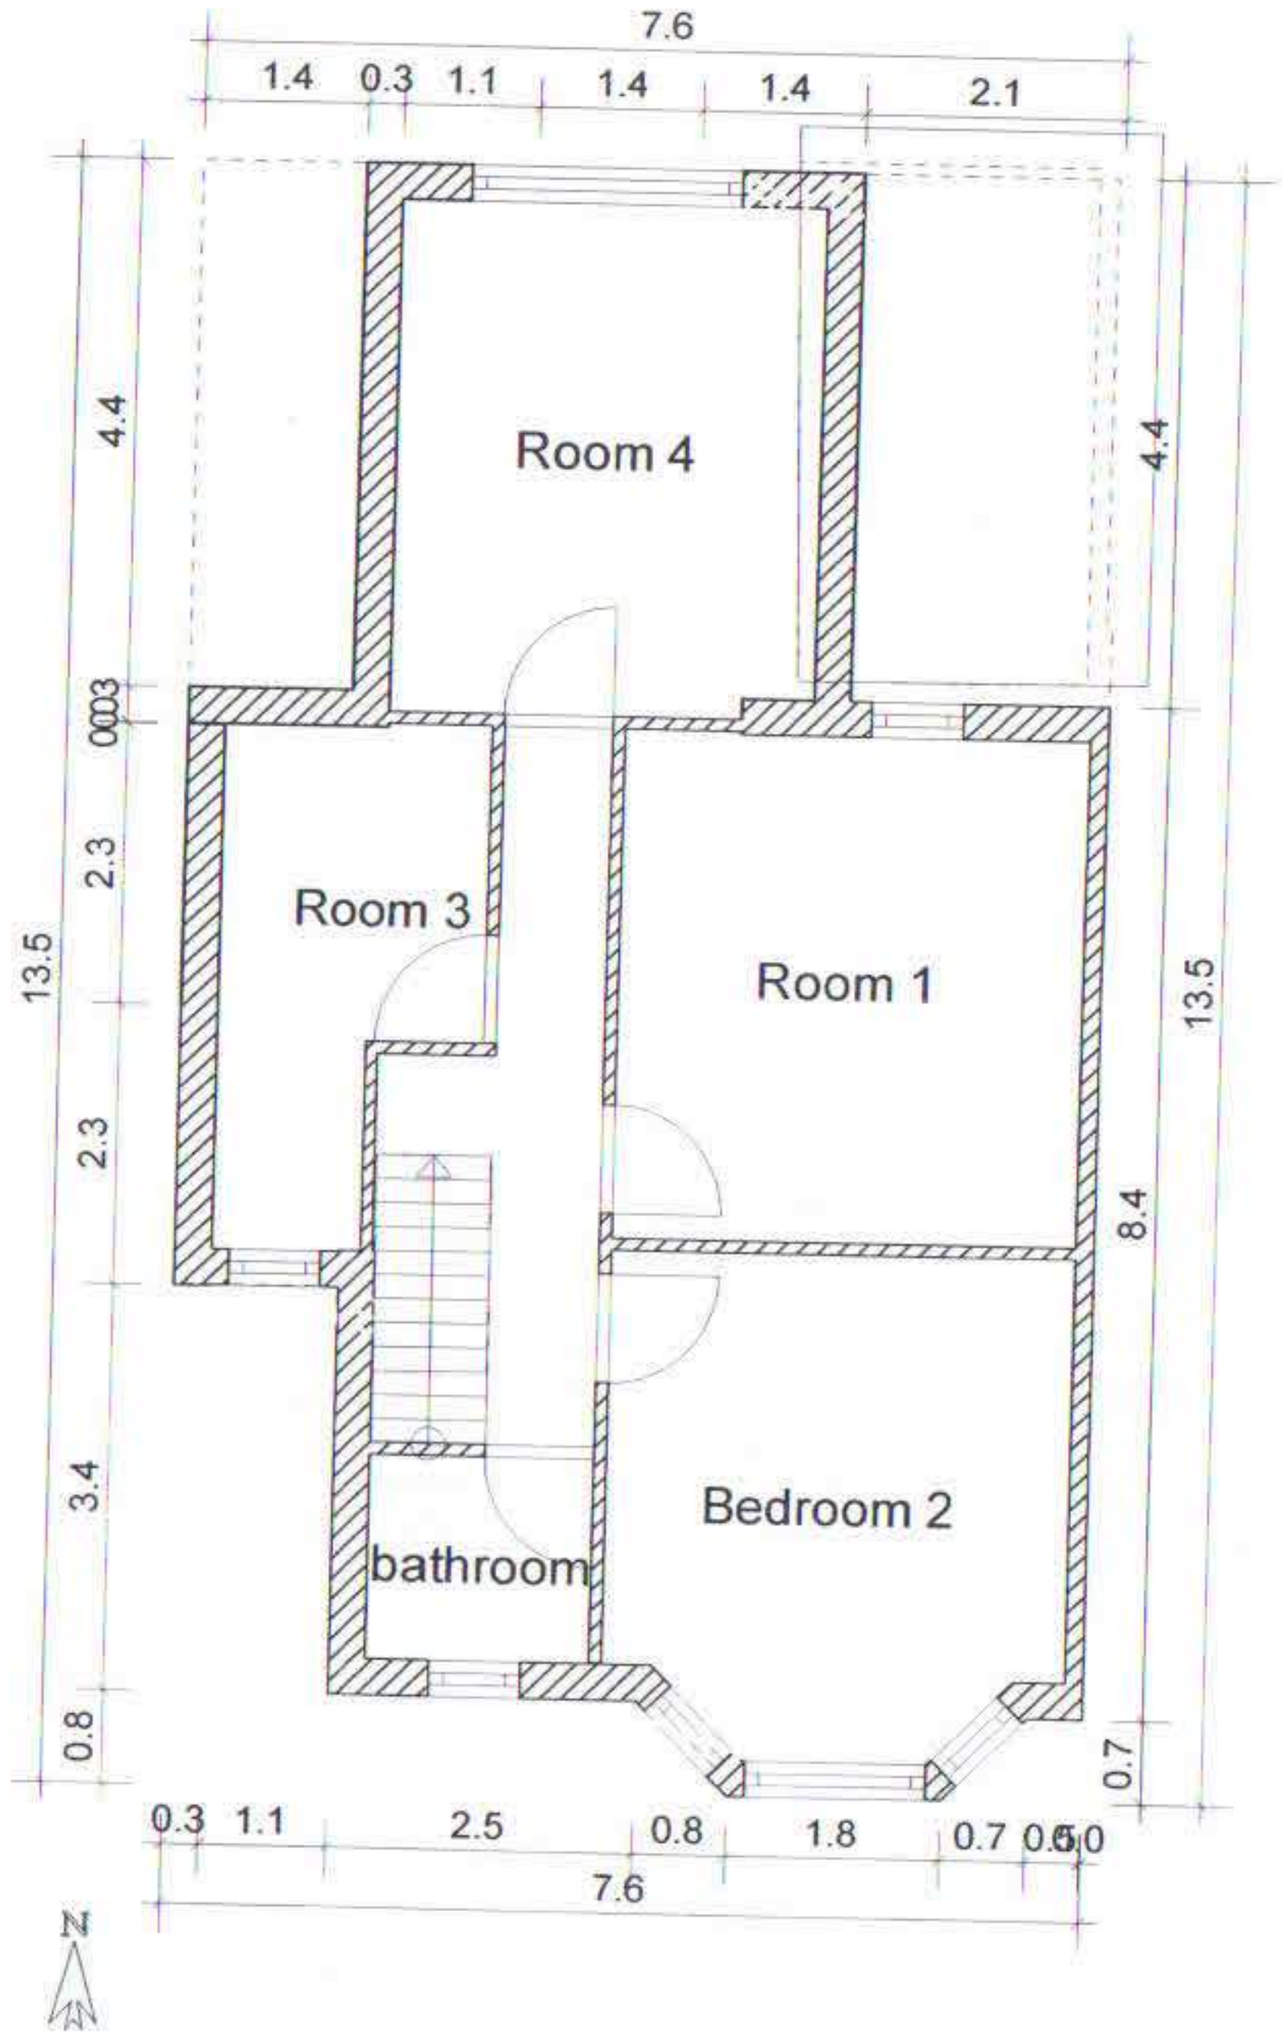

Project: 31 Lindsay Avenue		
Owner: Nusrat Khan 31 Lindsay Avenue , M19 2AR		
Architect: Qais Hamed		
File name: 31-22		
Scale: 1 : 100	Date: 17/02/2012	1. Upper floor

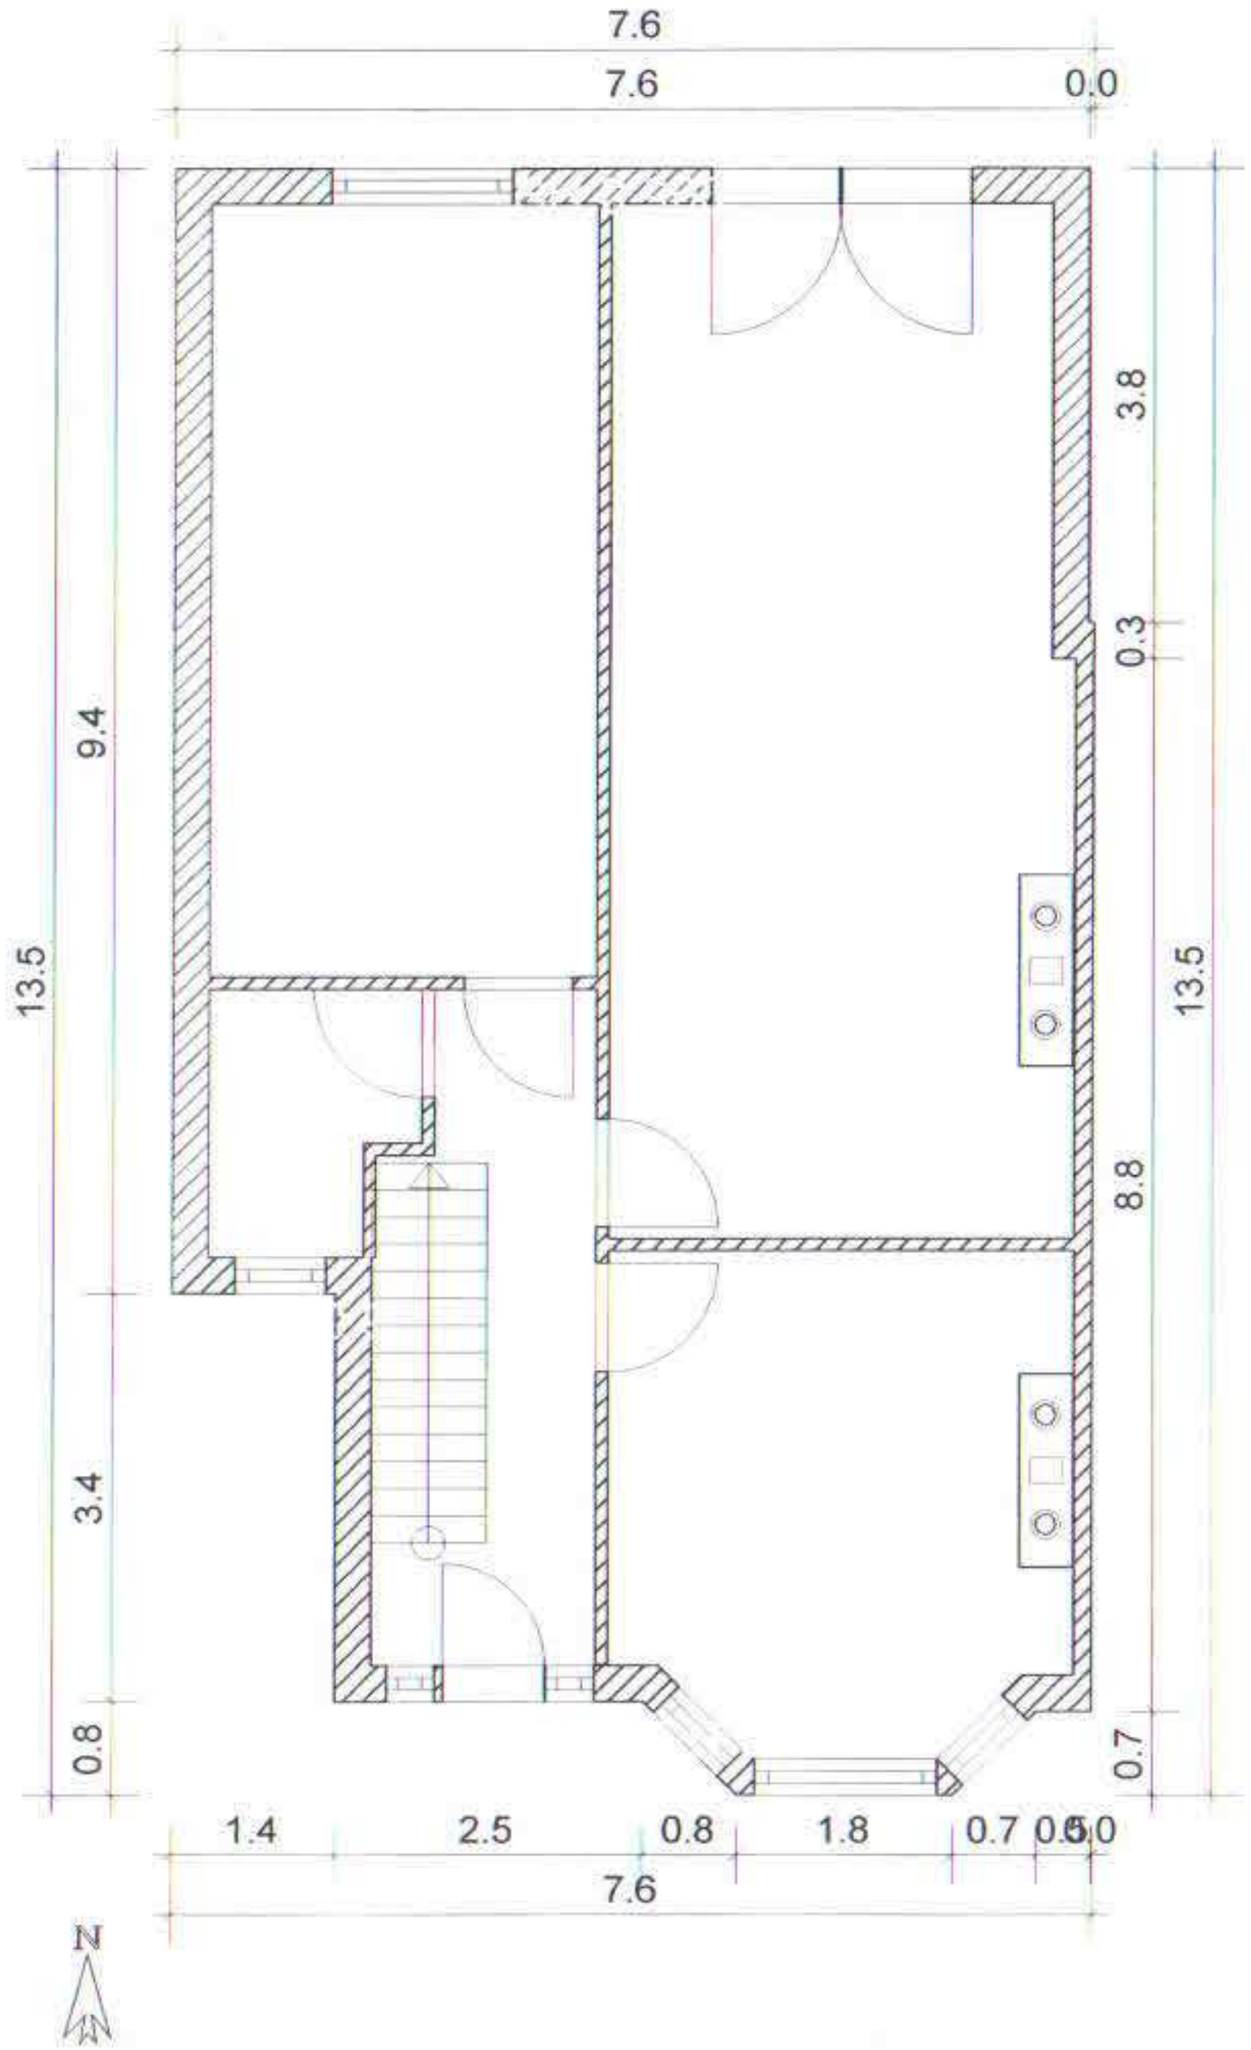

Project: 31 Lindsay Avenue		
Owner: Nusrat Khan 31 Lindsay Avenue , M19 2AR		
Architect: Qais Hamed		
File name: <Automatic save>		
Scale: 1 : 100	Date: 17/02/2012	Ground floor