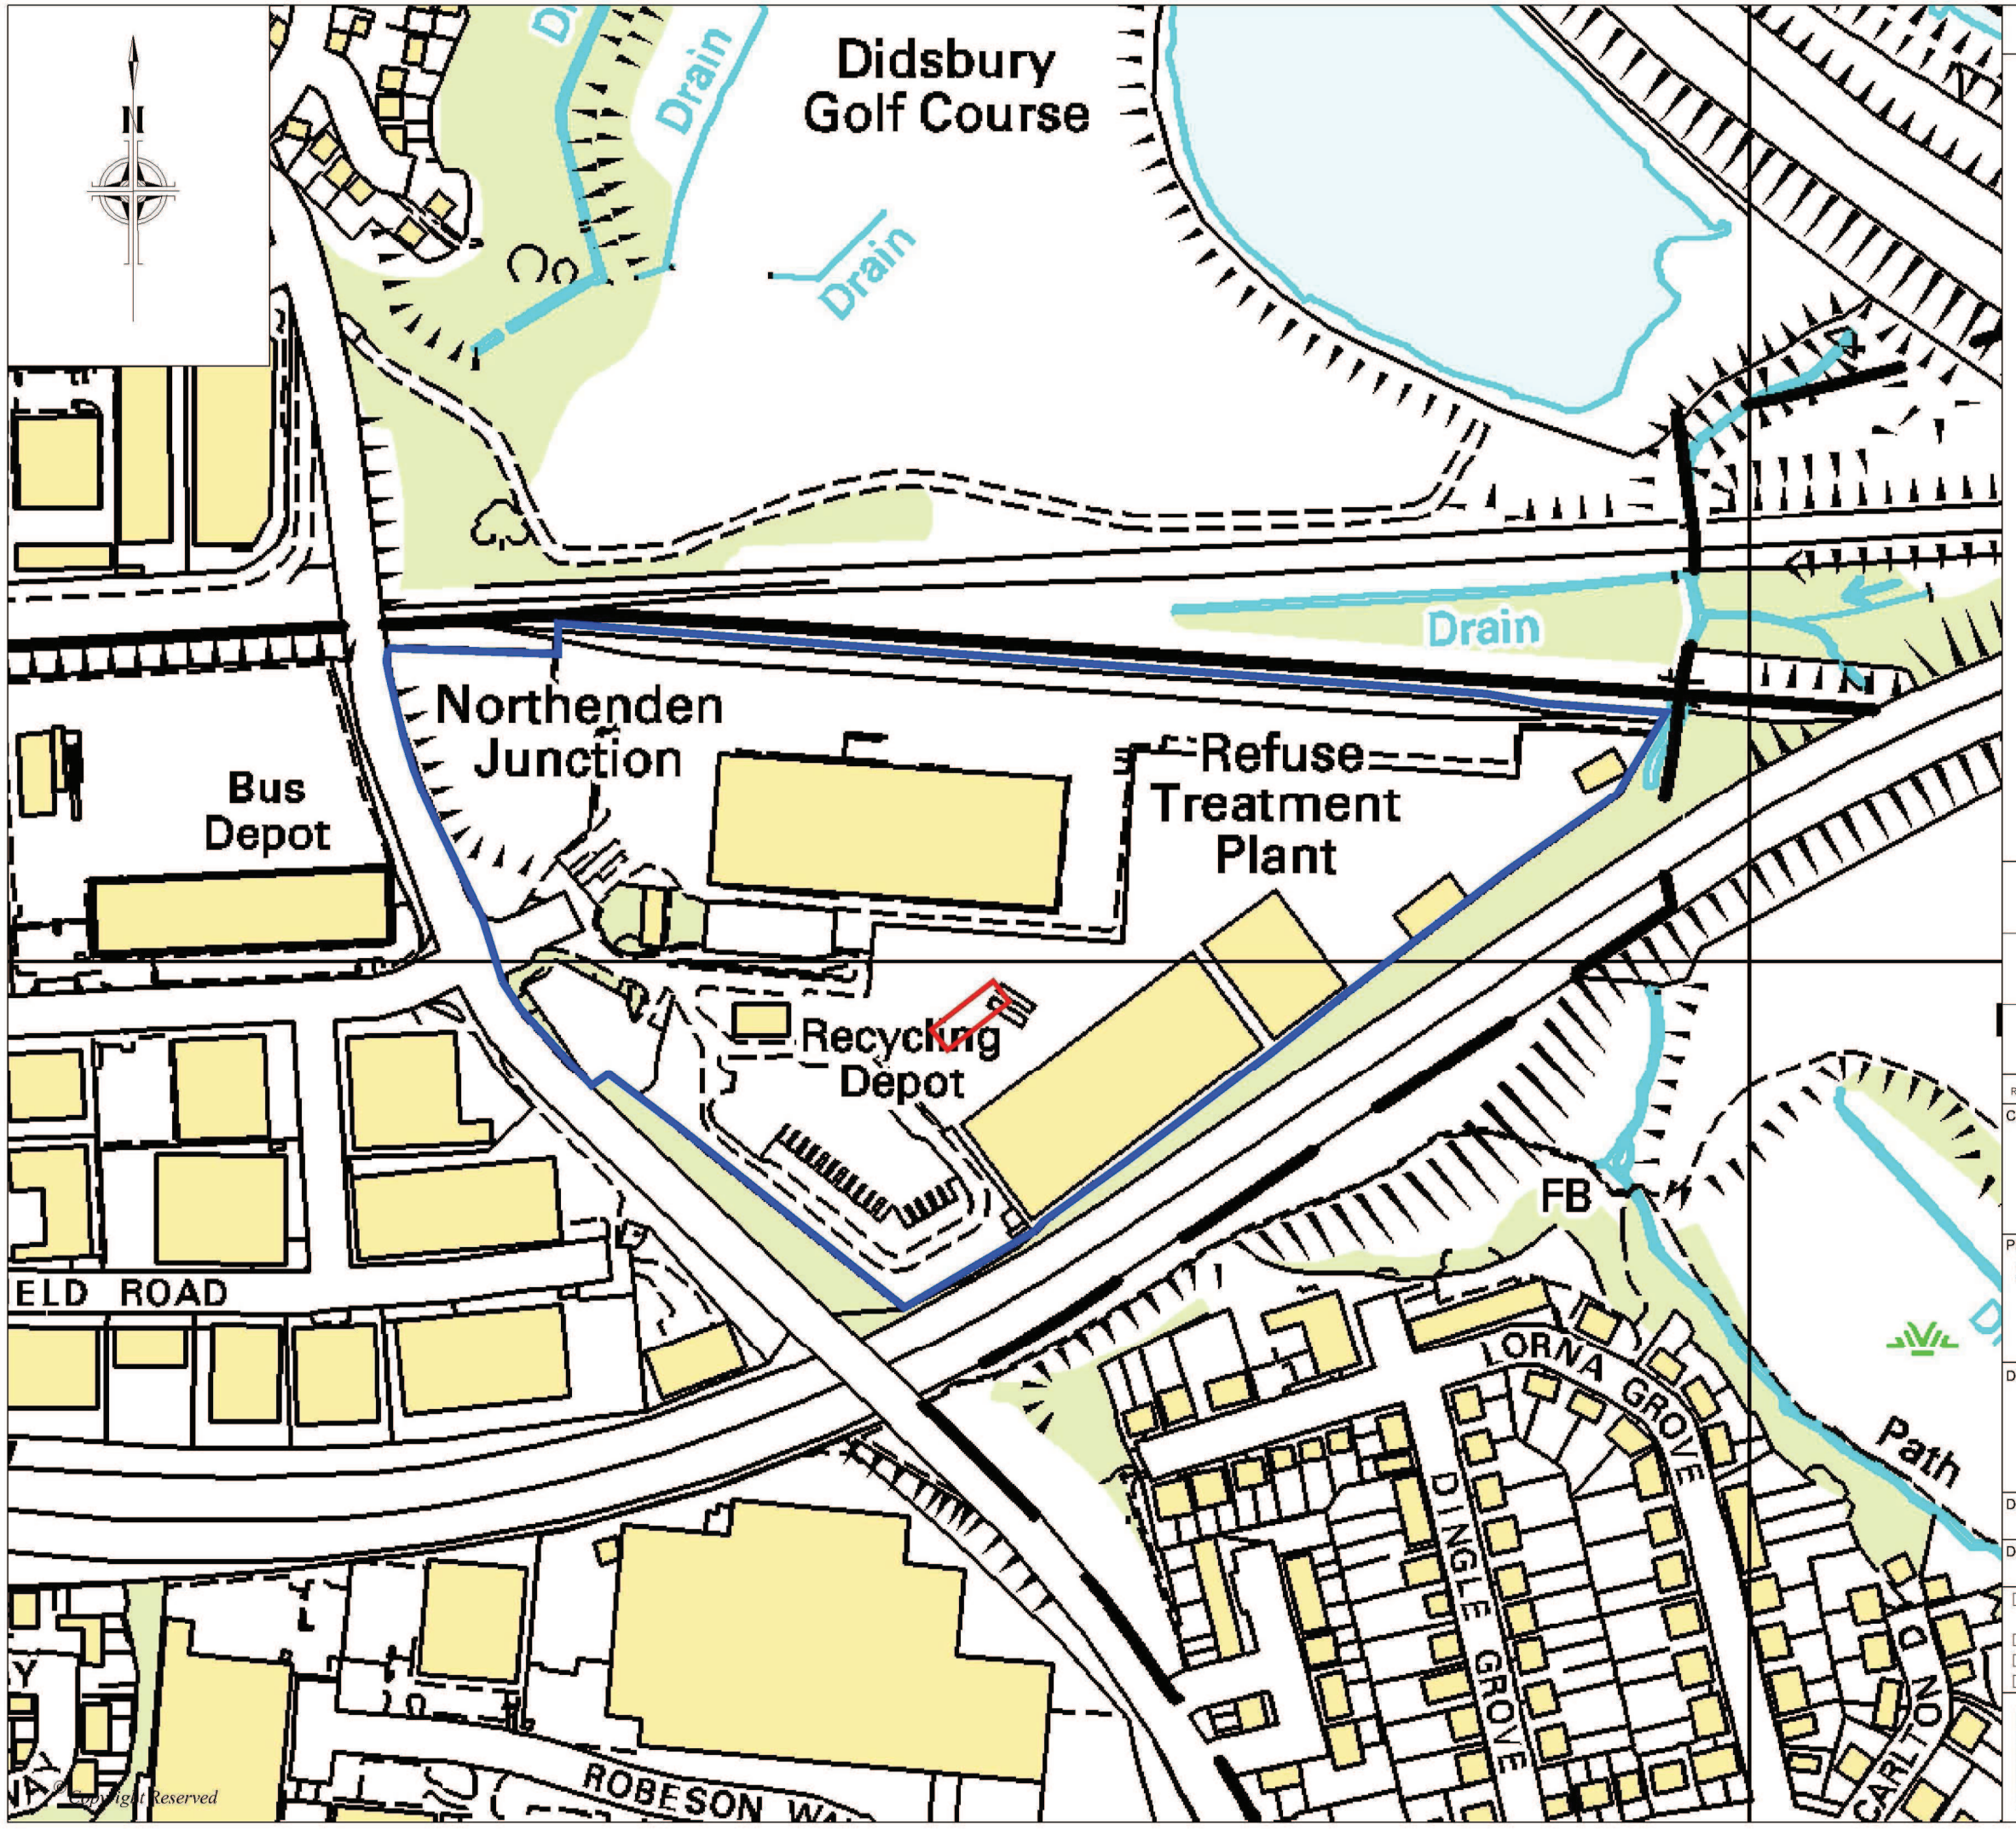

© Copyright Reserved

DO NOT SCALE FROM THIS DRAWING

REFERENCE

APPLICATION BOUNDARY

APPLICANT OWNERSHIP BOUNDARY

REVISION	DETAILS	DATE	DRAWN	CHK'D	APP'D
A	First Issue	09/05/13	FZ	GF	RK

CLIENT

Viridor Laing (Greater Manchester) Ltd

PROJECT

South Manchester Resource Recovery Centre
Longley Lane, Sharston
Proposed Bale Store

DRAWING TITLE

Site Location

DRG No.	SCALE	DATE
LE11879-002	1:2500	08/05/13
DRAWN BY	CHECKED BY	APPROVED BY
ZF	GF	RK

☐ STOKE-ON-TRENT (HEAD OFFICE)	TEL 0845 111 7777	☐ CARDIFF	TEL 029 2072 9191
☐ NEWCASTLE UPON TYNE	TEL 0191 232 0943	■ LEIGH	TEL 01942 260101
☐ WEST BROMWICH	TEL 0121 580 0909	☐ SHEFFIELD	TEL 0114 245 6244
☐ LONDON	TEL 020 7287 2872	☐ EDINBURGH	TEL 0131 555 3311
		☐ LIVERPOOL	TEL 0151 494 5431

wardell armstrong

your earth our world