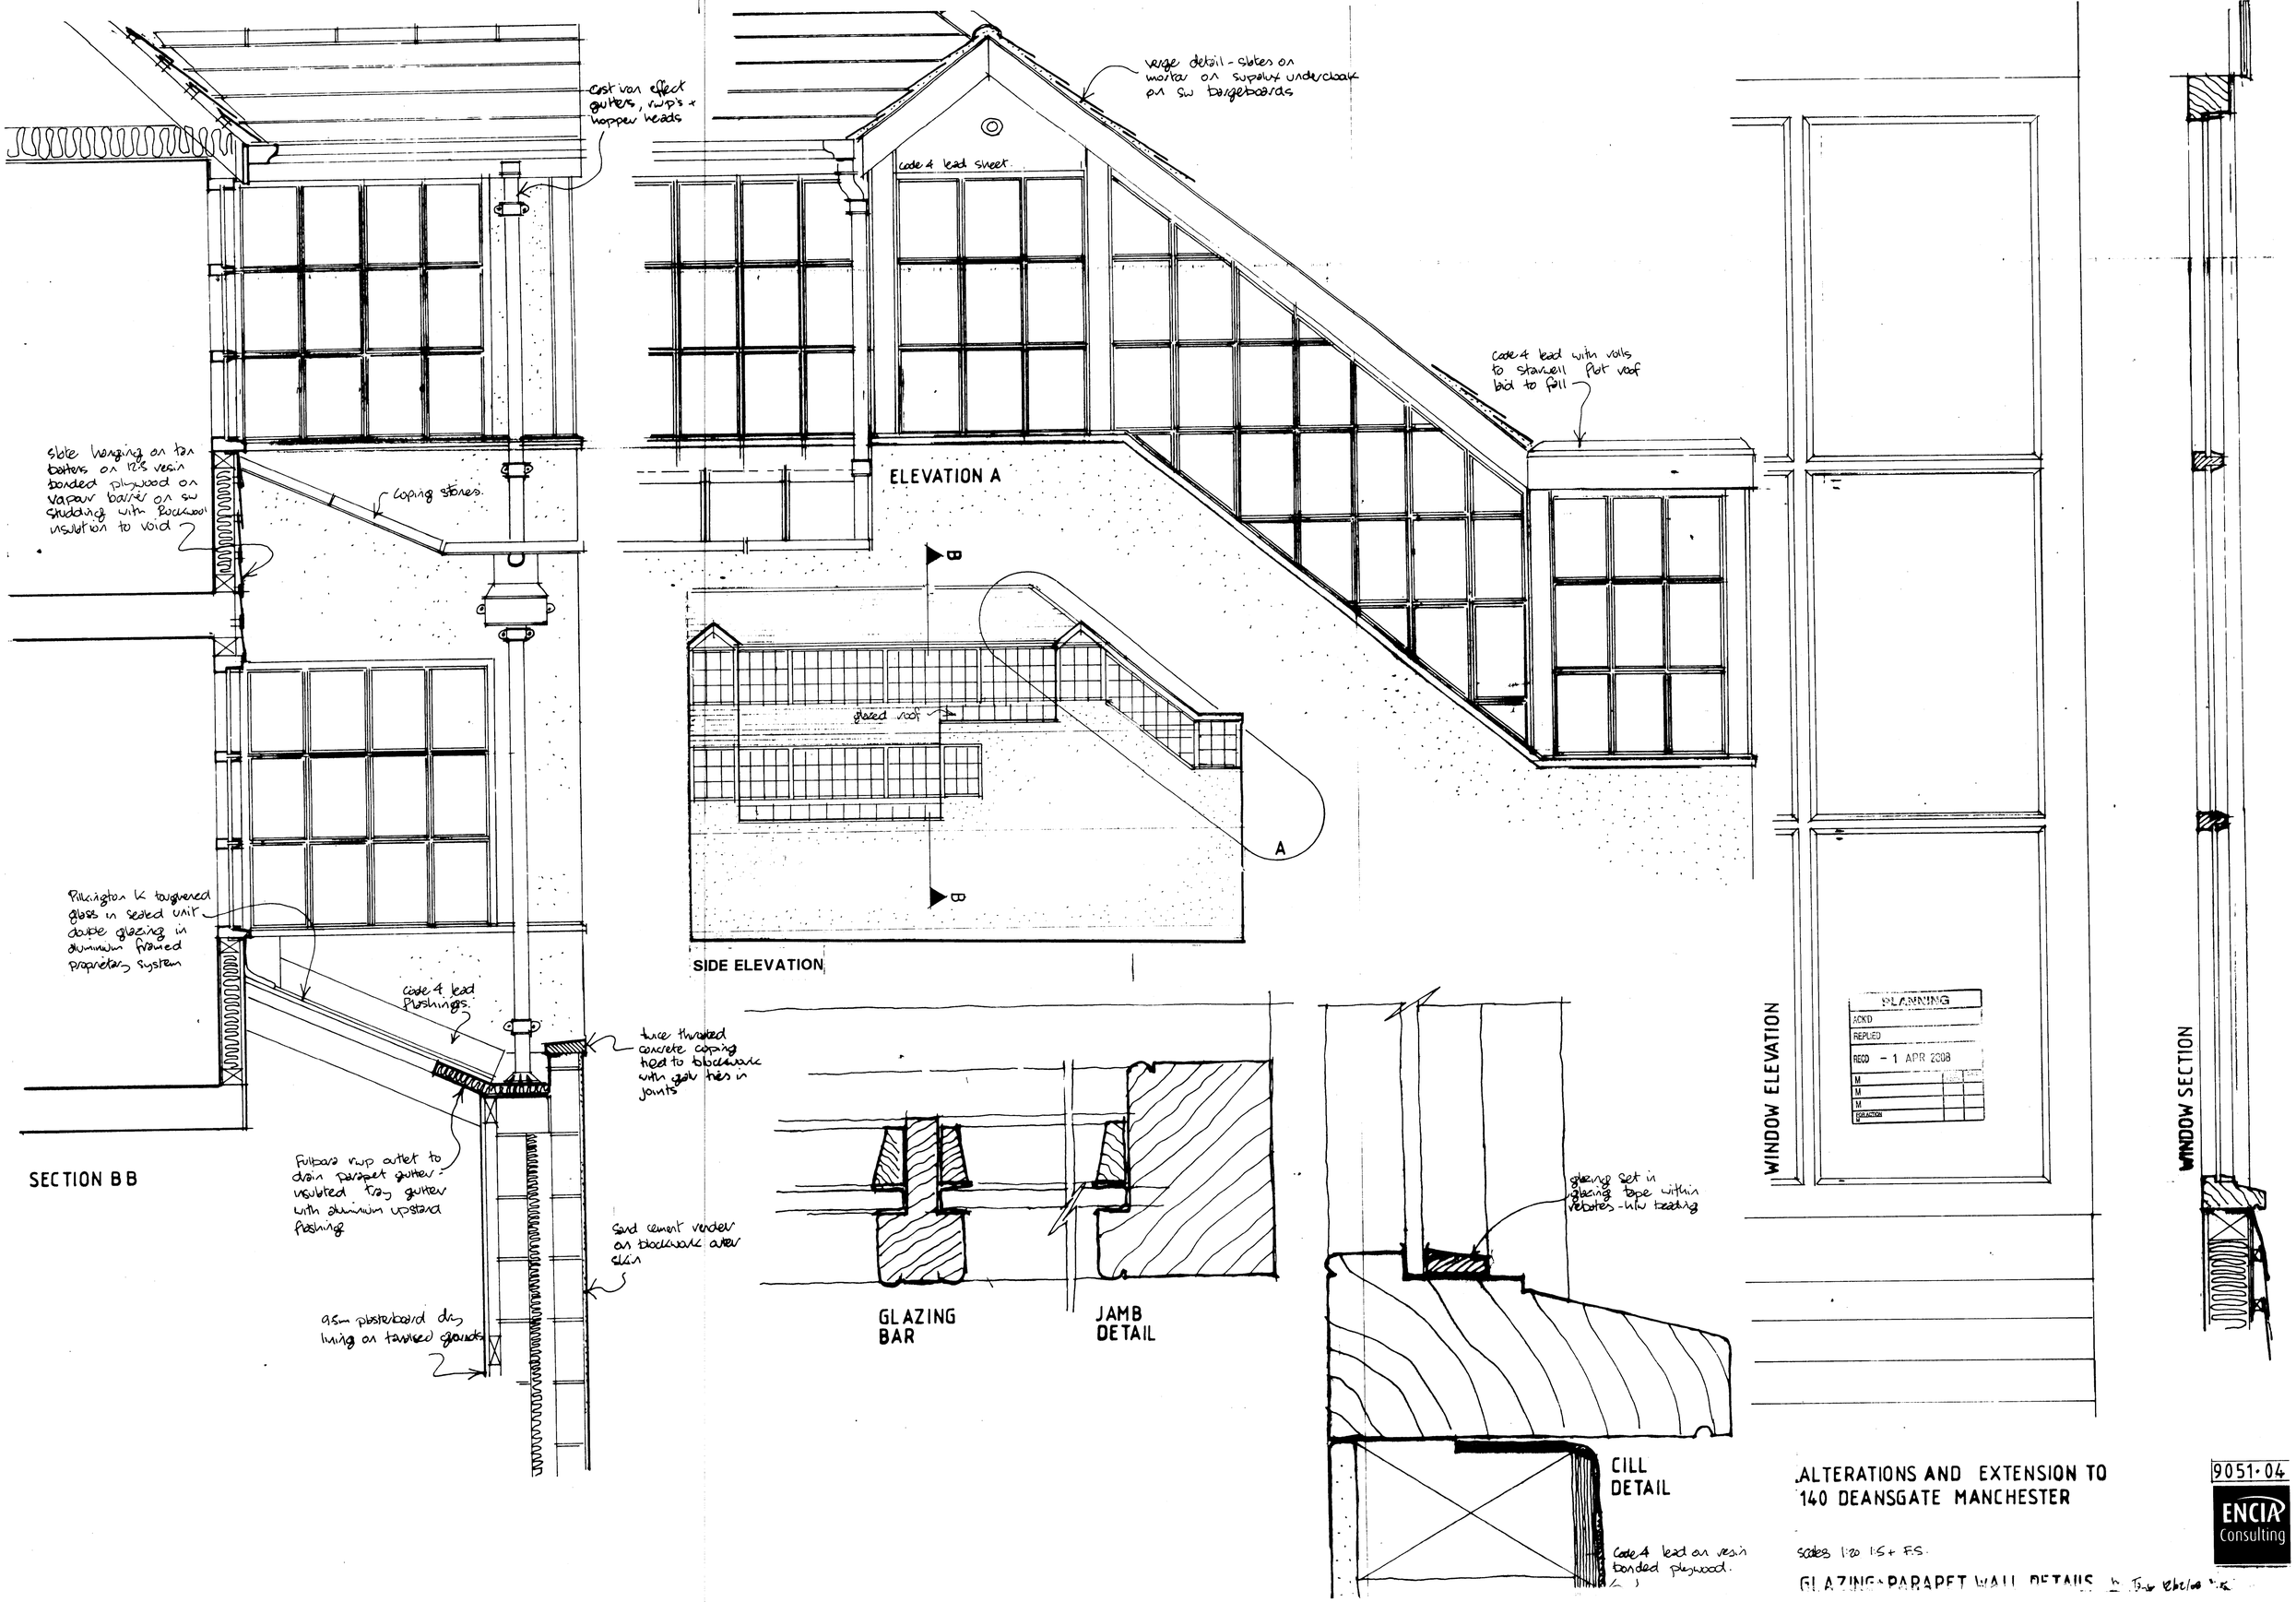


ALTERATIONS AND EXTENSION TO 140 DEANSGATE MANCHESTER

scales 1:20 1:5 + F.S.

GLAZING + PARAPET WALL DETAILS

9051·04

ENCIA Consulting