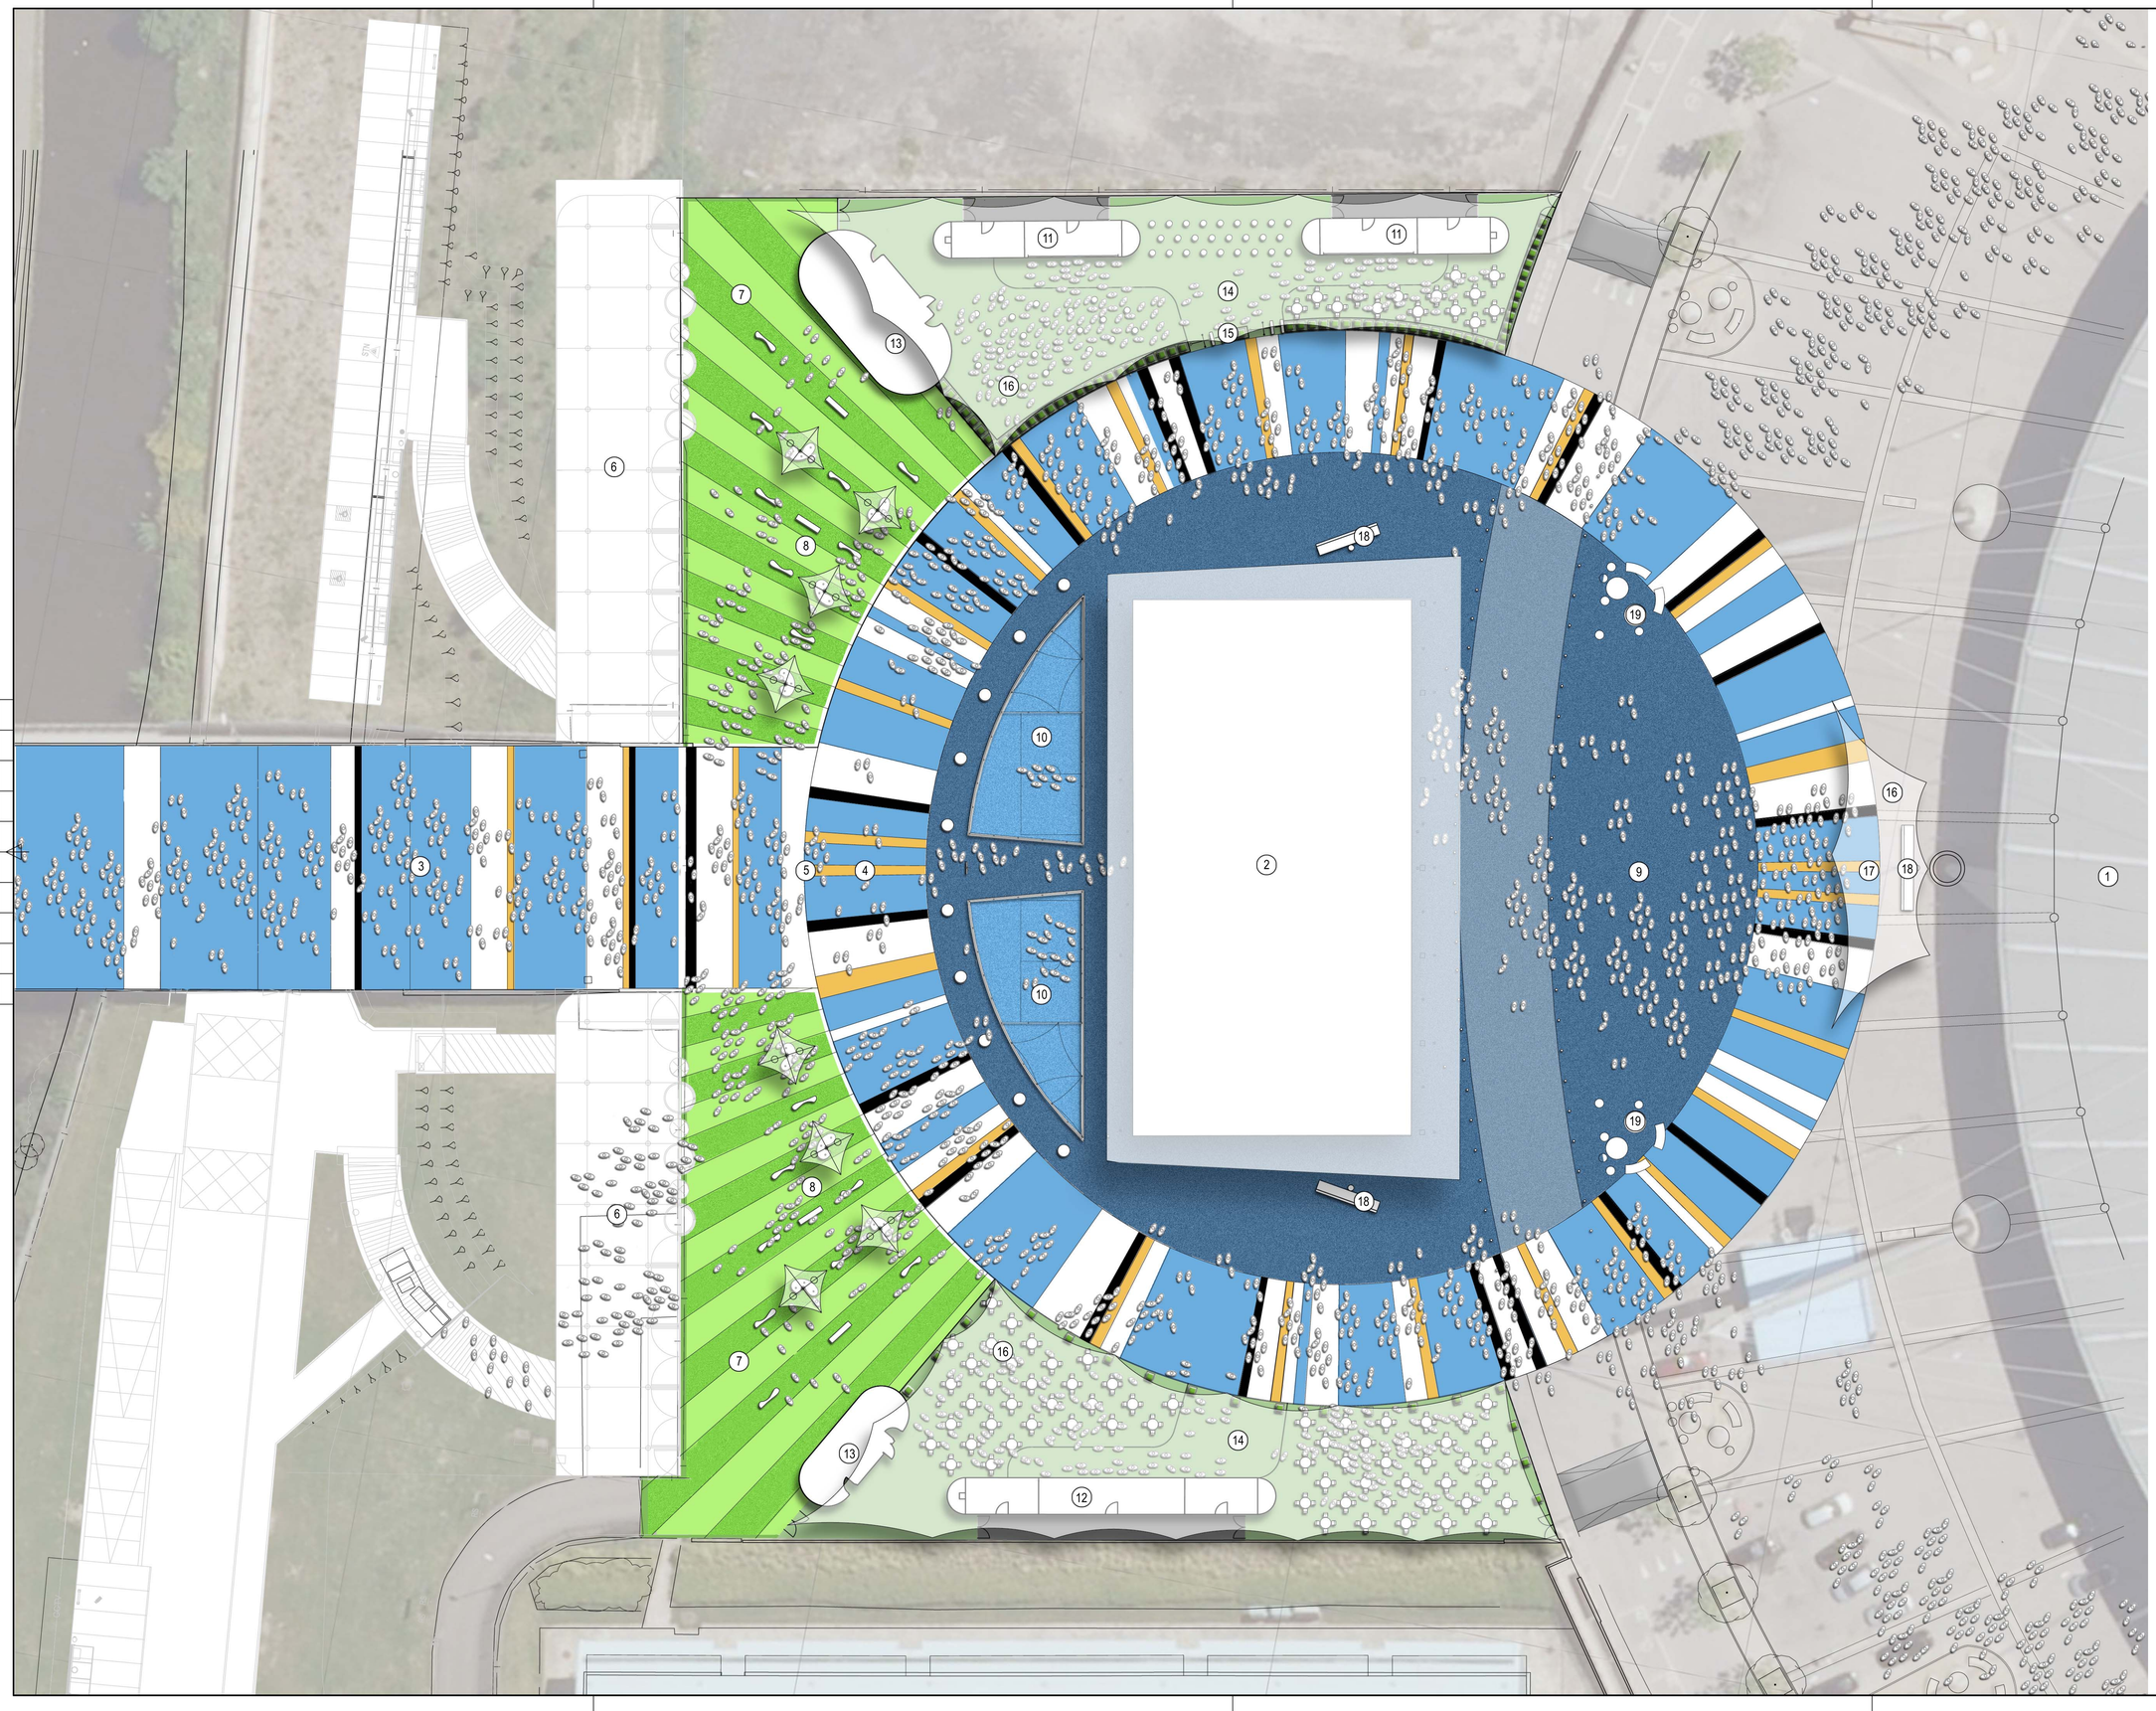


BUILDING DESIGN PARTNERSHIP SHALL HAVE NO RESPONSIBILITY FOR ANY USE MADE OF THIS DOCUMENT OTHER THAN FOR THAT WHICH IT WAS PREPARED AND ISSUED.

ALL DIMENSIONS SHOULD BE CHECKED ON SITE.

DO NOT SCALE FROM THIS DRAWING.

ANY DRAWING ERRORS OR DIVERGENCES SHOULD BE BROUGHT TO THE ATTENTION OF BUILDING DESIGN PARTNERSHIP AT THE ADDRESS SHOWN BELOW.

NOTES

LEGEND

1. STADIUM
2. MEGASTORE
3. JOE MERCER WAY
4. SCARF WALK
5. JOE MERCER MEMORIAL
6. METROLINK
7. ARRIVAL LAWNS
8. SEATING / CANOPY AREA
9. BLUE MOON
10. PLAY AREA
11. BAR
12. CAFE
13. TOILET
14. DECKED DRINKING / DINING AREAS
15. TURNSTILE ENTRANCE
16. CANOPY
17. PERFORMANCE AREA
18. TV SCREENS
19. STADIUM SUPPORT STRUCTURES

REVISION			
REVISION B	MS	JM	21.06.10
BOLLARDS ADDED THROUGH SCARF WALK TO FURTHER DELINEATE VEHICULAR ROUTE			
REVISION A	MS	JM	17.06.10
VEHICULAR ROUTE THROUGH BLUE MOON EMPHASISED USING BOLLARD DELINEATION AND CHANGE IN SURFACE TREATMENT COLOUR			
FIRST ISSUE	MS	JM	15.06.10
REVISION / DESCRIPTION	DRAWN	CHECKED	DATE

KEY PLAN

CLIENT

BDP.

11 Ducie Street
P.O. Box 85, Piccadilly Basin
Manchester M60 3JA
United Kingdom
T +44 (0)161 828 2200
F +44 (0)161 828 2235
www.bdp.com

MANCHESTER CITY

DRAWING TITLE: LANDSCAPE MASTERPLAN

SCALE: @ A1 1:250

DATE: JUN '10

PROJECT NUMBER: P2004004

DRAWING No.: 0(9-)L003

REVISION: B