AS EXISTING

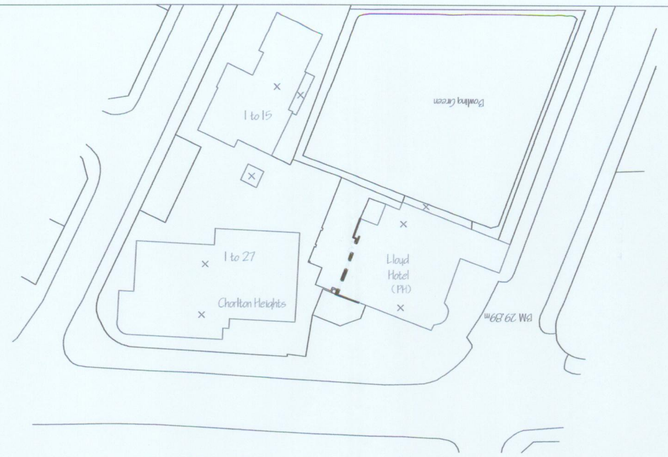

SITE PLAN - 1:500

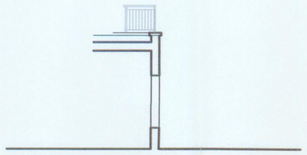

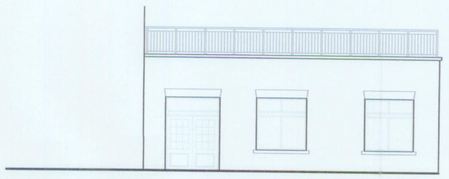

SECTION - 1:100 SIDE ELEVATION - 1:100

Copyright of this drawing is owned by Whittaker Design.

NOTES
All dimensions to be checked on site and any discrepancies notified prior to commencement of work.
Do not scale from this drawing.
If in doubt ask.

REVISIONS.
Date Ref. By

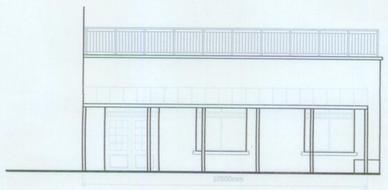

SIDE ELEVATION - 1:100

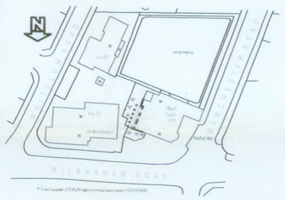

LOCATION PLAN 1:1250

AS PROPOSED



SITE PLAN - 1:100

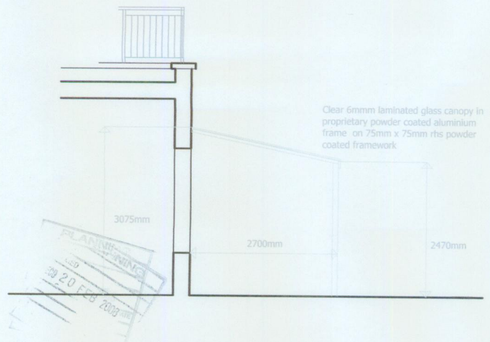

CANOPY SECTION - 1:50

ARCHITECTURAL & INTERIOR DESIGNERS
WHITTAKER *DESIGN*
169 St. JOHN STREET
LEES
OLDHAM OL4 3DS
T: 0161 620 1438
F: 0161 620 1439
E: INFO@WHITTAKERDESIGN.CO.UK
W: WWW.WHITTAKERDESIGN.CO.UK

PROJECT
J.W.Lees & Co (Brewers) Ltd
Lloyds
Chorlton Manchester

DRAWING TITLE
proposed new
external canopy

SCALE as shown DATE Jan 2008
DRAWN A Doherty CHECKED
NUMBER 2928.1 REVISION