

Do not scale off this drawing. All dimensions to be checked on site prior to manufacture and construction. This drawing is the property of Harrison Ince Partnership and should not be reproduced without permission.
All discrepancies to be brought to the attention of the architect immediately.
This drawing to be read in conjunction with the specification / bill of quantities and related drawings.

REVISIONS

–	FIRST ISSUE	05.06.08	RCA

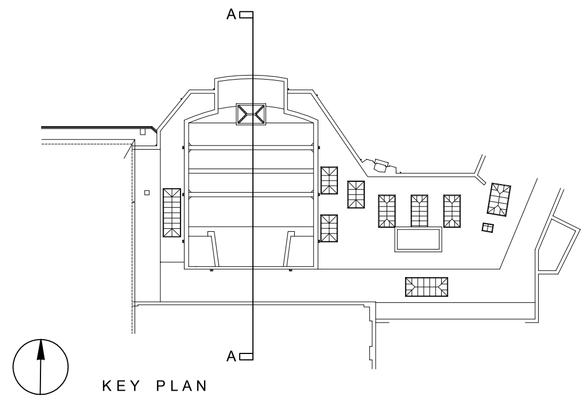

KEY PLAN

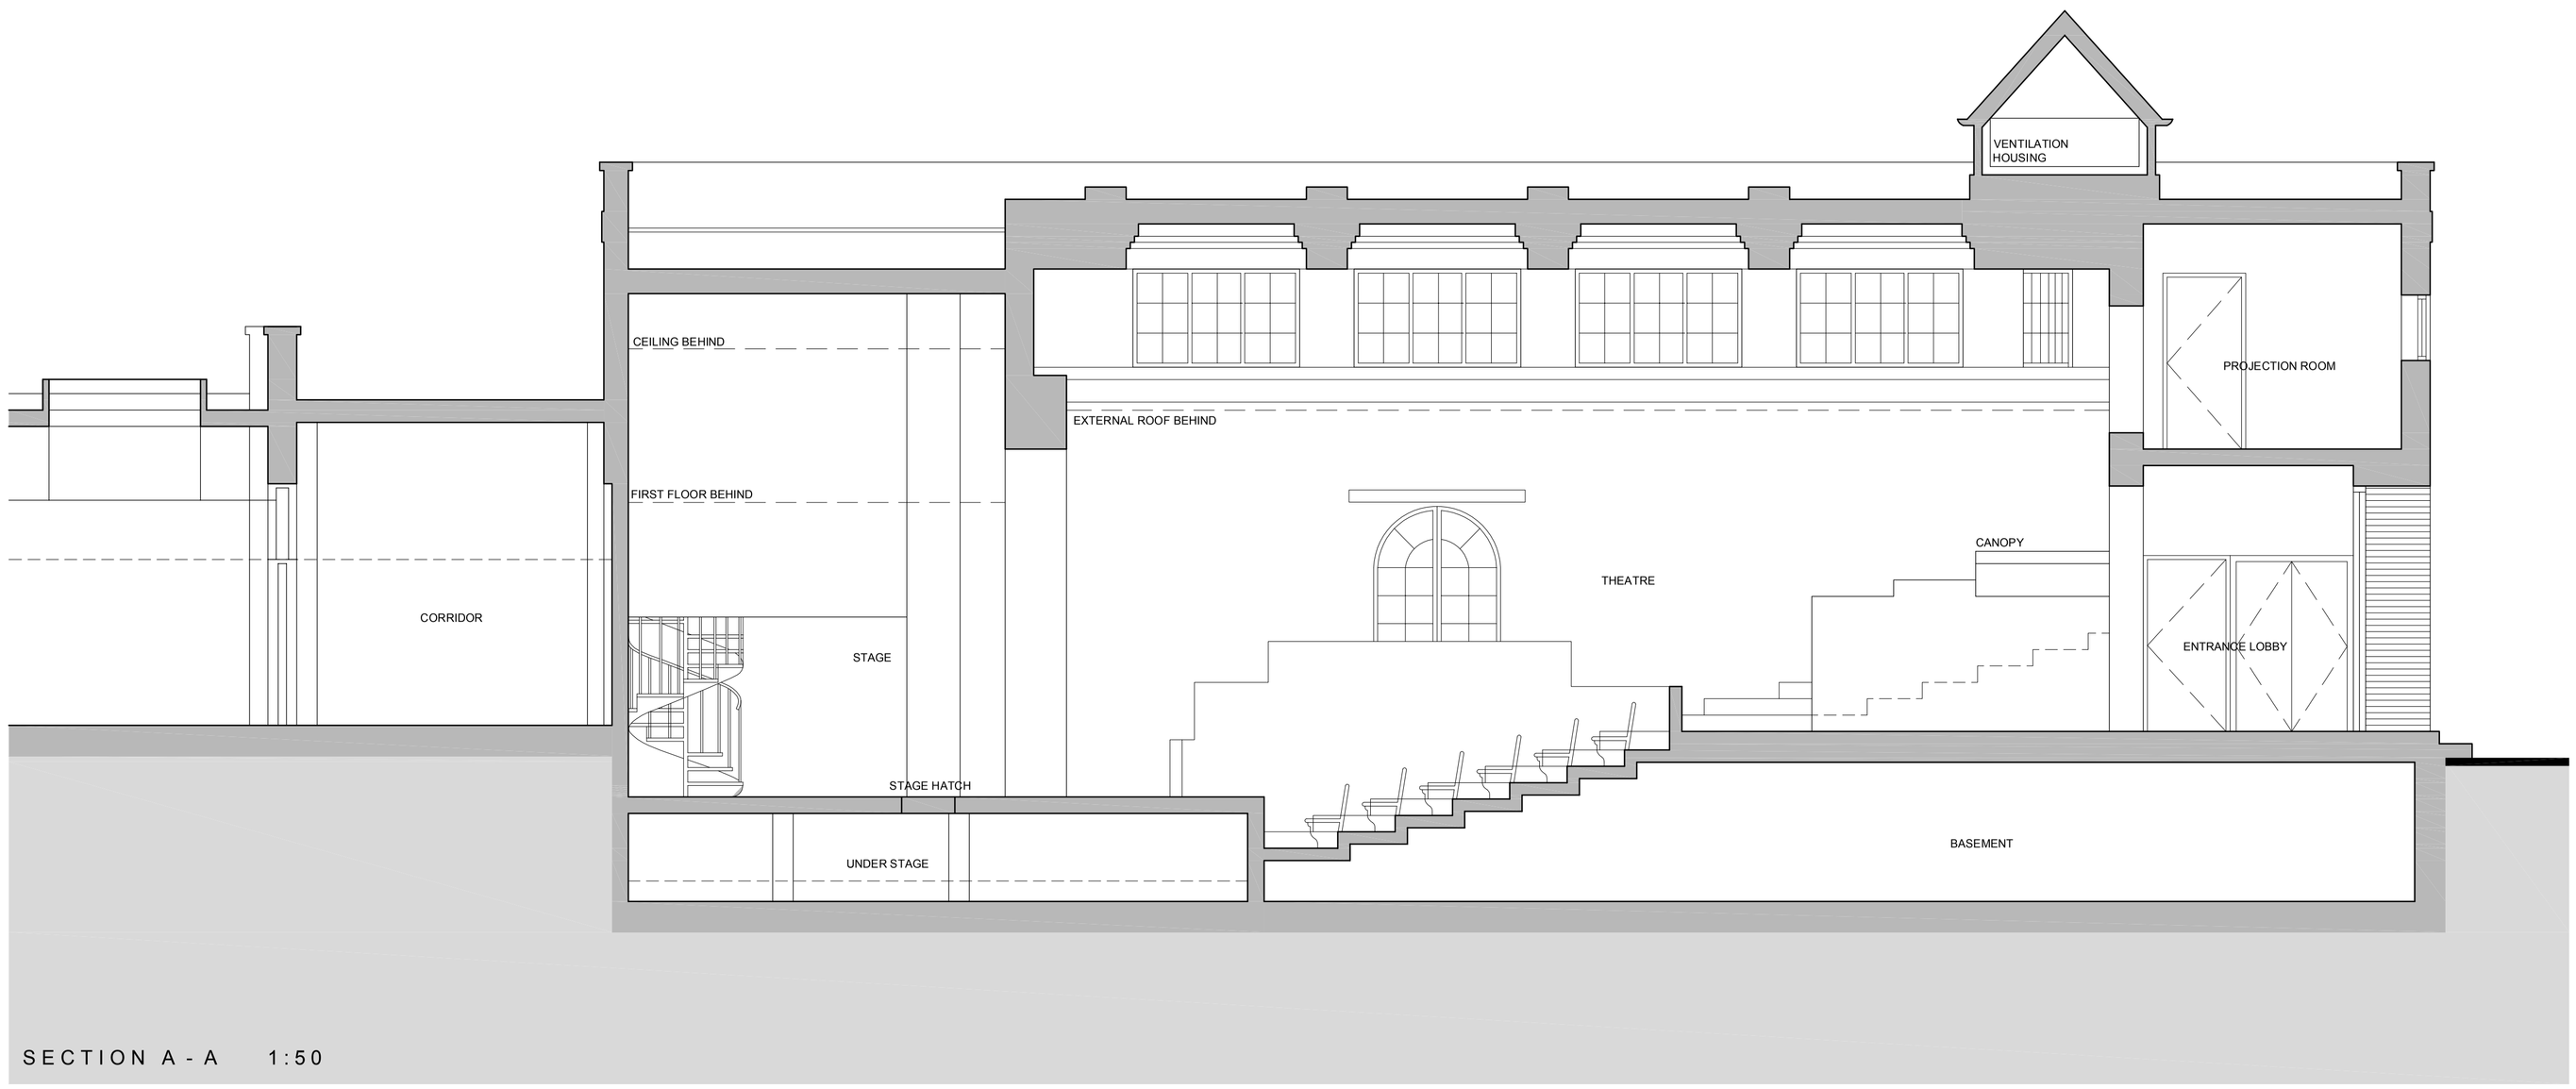

SECTION A - A 1:50

HARRISON INCE ARCHITECTS INTERIOR DESIGNERS

2, Jordan Street, Knott Mill
Manchester M15 4PY
Tel: 0161 236 3650
Fax: 0161 236 9997
E Mail: post@harrison-ince.co.uk

client MANCHESTER GRAMMAR SCHOOL

project NEW THEATRE & DRAMA DEPARTMENT

title EXISTING SECTION

date	MARCH 2008	scale	1:50 @ A1
job no.	MGS01	drwg. no.	AS04
drawn	RD	checked	