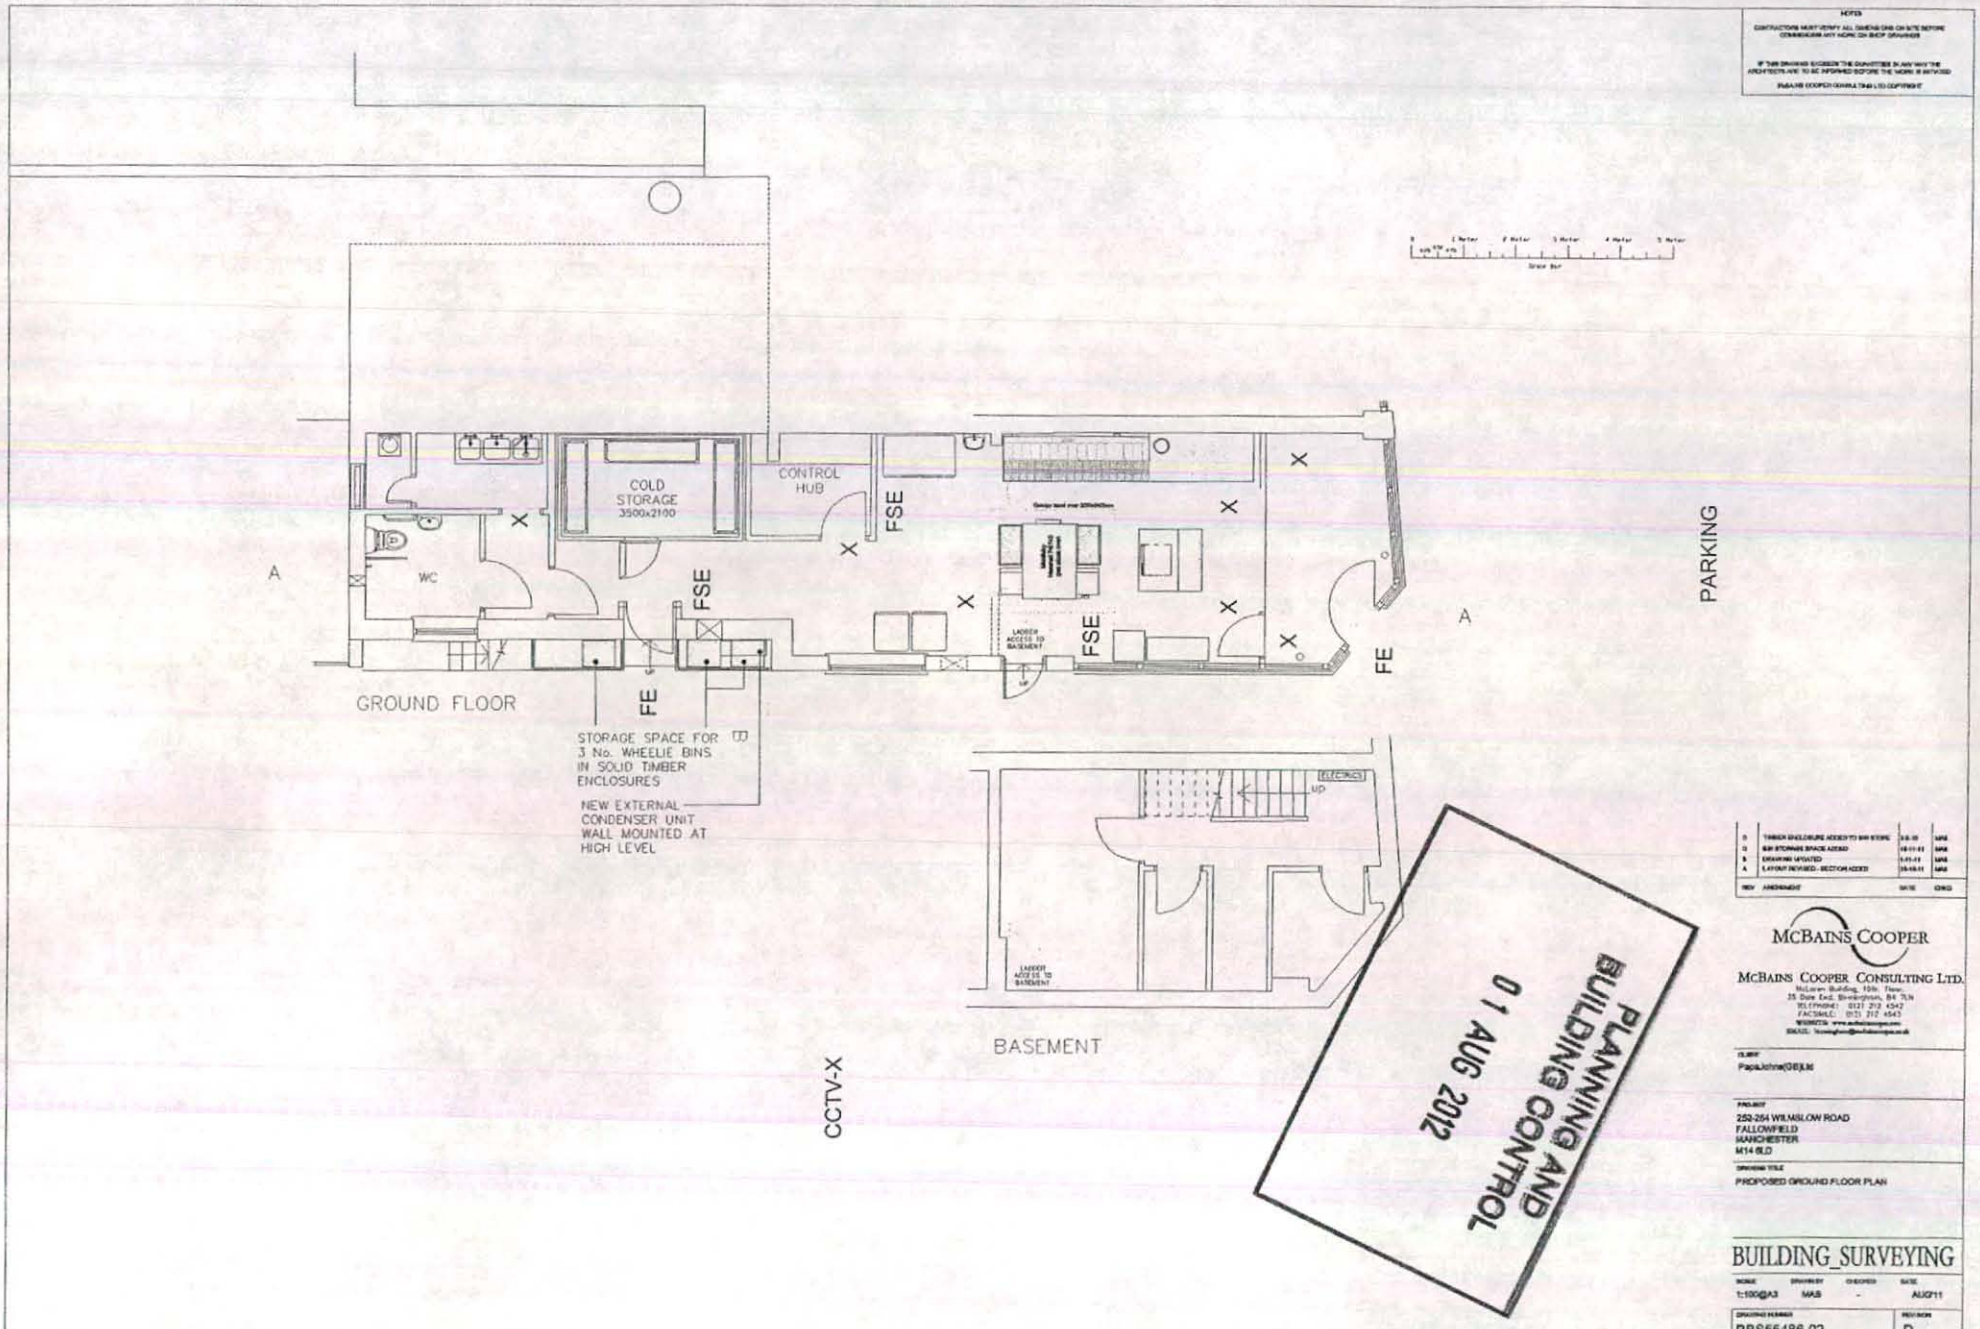

COLD STORAGE 3500x2100
CONTROL HUB
WC
FSE
FE
A
GROUND FLOOR
STORAGE SPACE FOR 3 No. WHEELIE BINS IN SOLID TIMBER ENCLOSURES
NEW EXTERNAL CONDENSER UNIT WALL MOUNTED AT HIGH LEVEL
LADDER ACCESS TO BASEMENT
ELECTRICS
UP
BASEMENT
CCTV-X
PARKING
PLANNING AND BUILDING CONTROL
01 AUG 2012
MCBAINS COOPER
MCBAINS COOPER CONSULTING LTD.
PROPOSED GROUND FLOOR PLAN
BUILDING_SURVEYING
1:100@A3
MAS
AUG'11
BBS55486-02
D