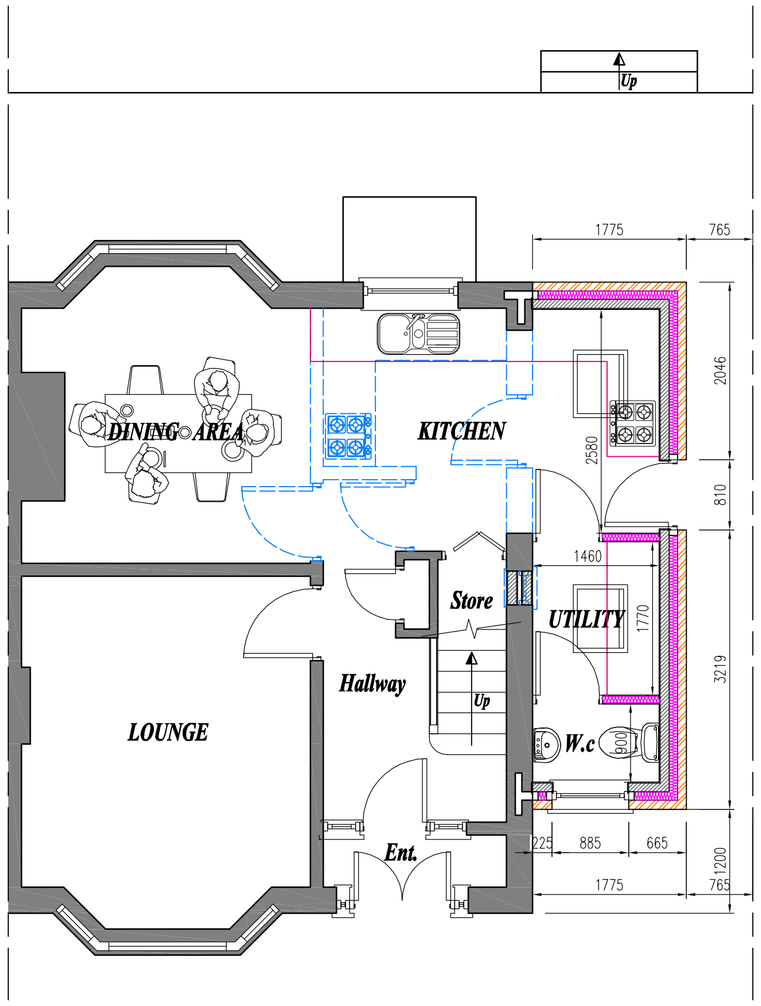

PROPOSED GROUND FLOOR PLAN scale 1:50

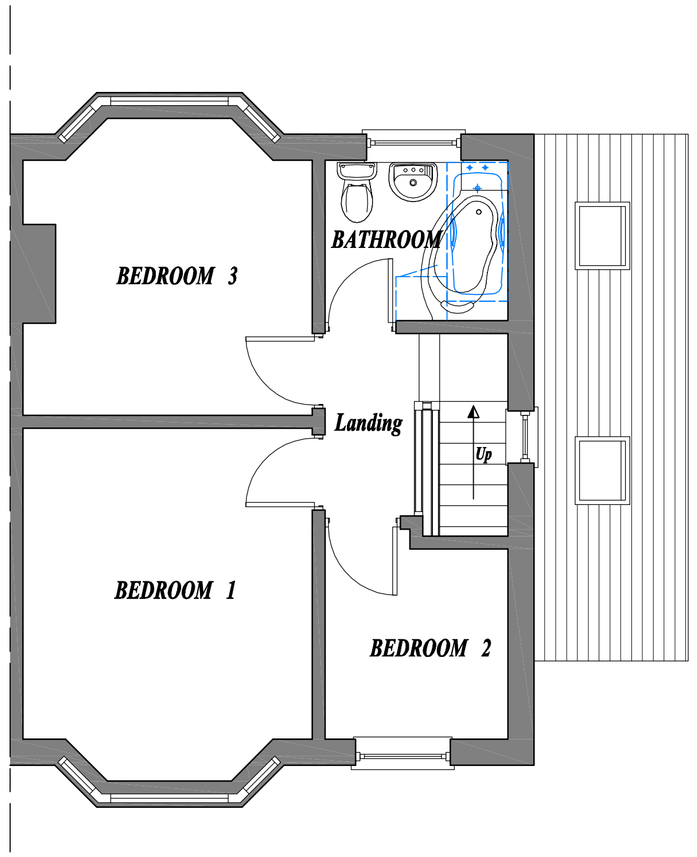

PROPOSED FIRST FLOOR PLAN scale 1:50

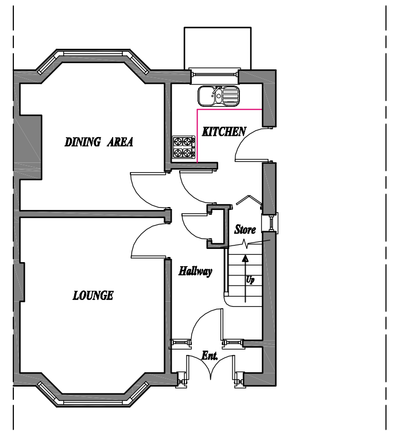

EXISTING GROUND FLOOR PLAN scale 1:100

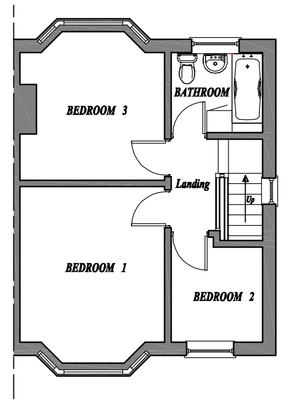

EXISTING FIRST FLOOR PLAN scale 1:100

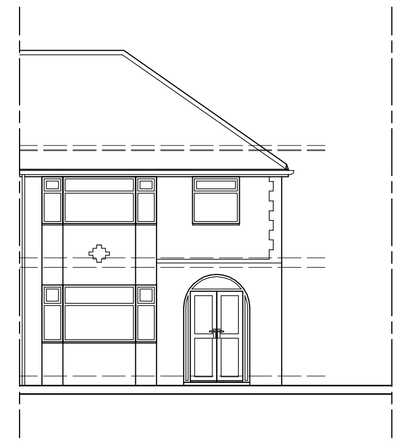

EXISTING FRONT ELEVATION scale 1:100

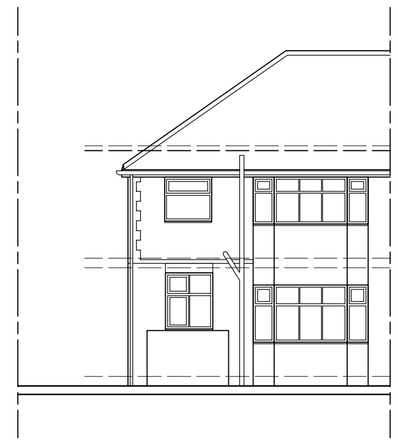

EXISTING REAR ELEVATION scale 1:100

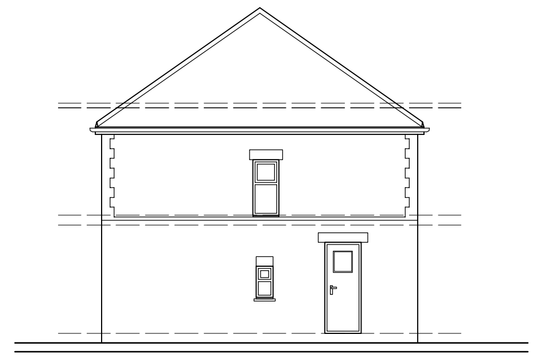

EXISTING SIDE ELEVATION scale 1:100



PROPOSED FRONT ELEVATION scale 1:50



PROPOSED SIDE ELEVATION scale 1:50



PROPOSED REAR ELEVATION scale 1:50

Scale: 1:50 / 100 @ A1	Date: MAY 2013
Drawn By: DL	Checked By: DL
Client: MRS LEE	
Project: SINGLE STOREY SIDE EXTENSION	
Location: 29 SPRINGDALE GARDENS, DIDSBURY, MANCHESTER, M20 2SS	
Local Authority: MANCHESTER	

Boarshurst
BUILDING CONTRACTORS
the imaginative building company
tel : 0161-678-0300
info@boarshurst.co.uk

Job Number: 6731	Revision:

PDF created with pdfFactory trial version www.pdffactory.com