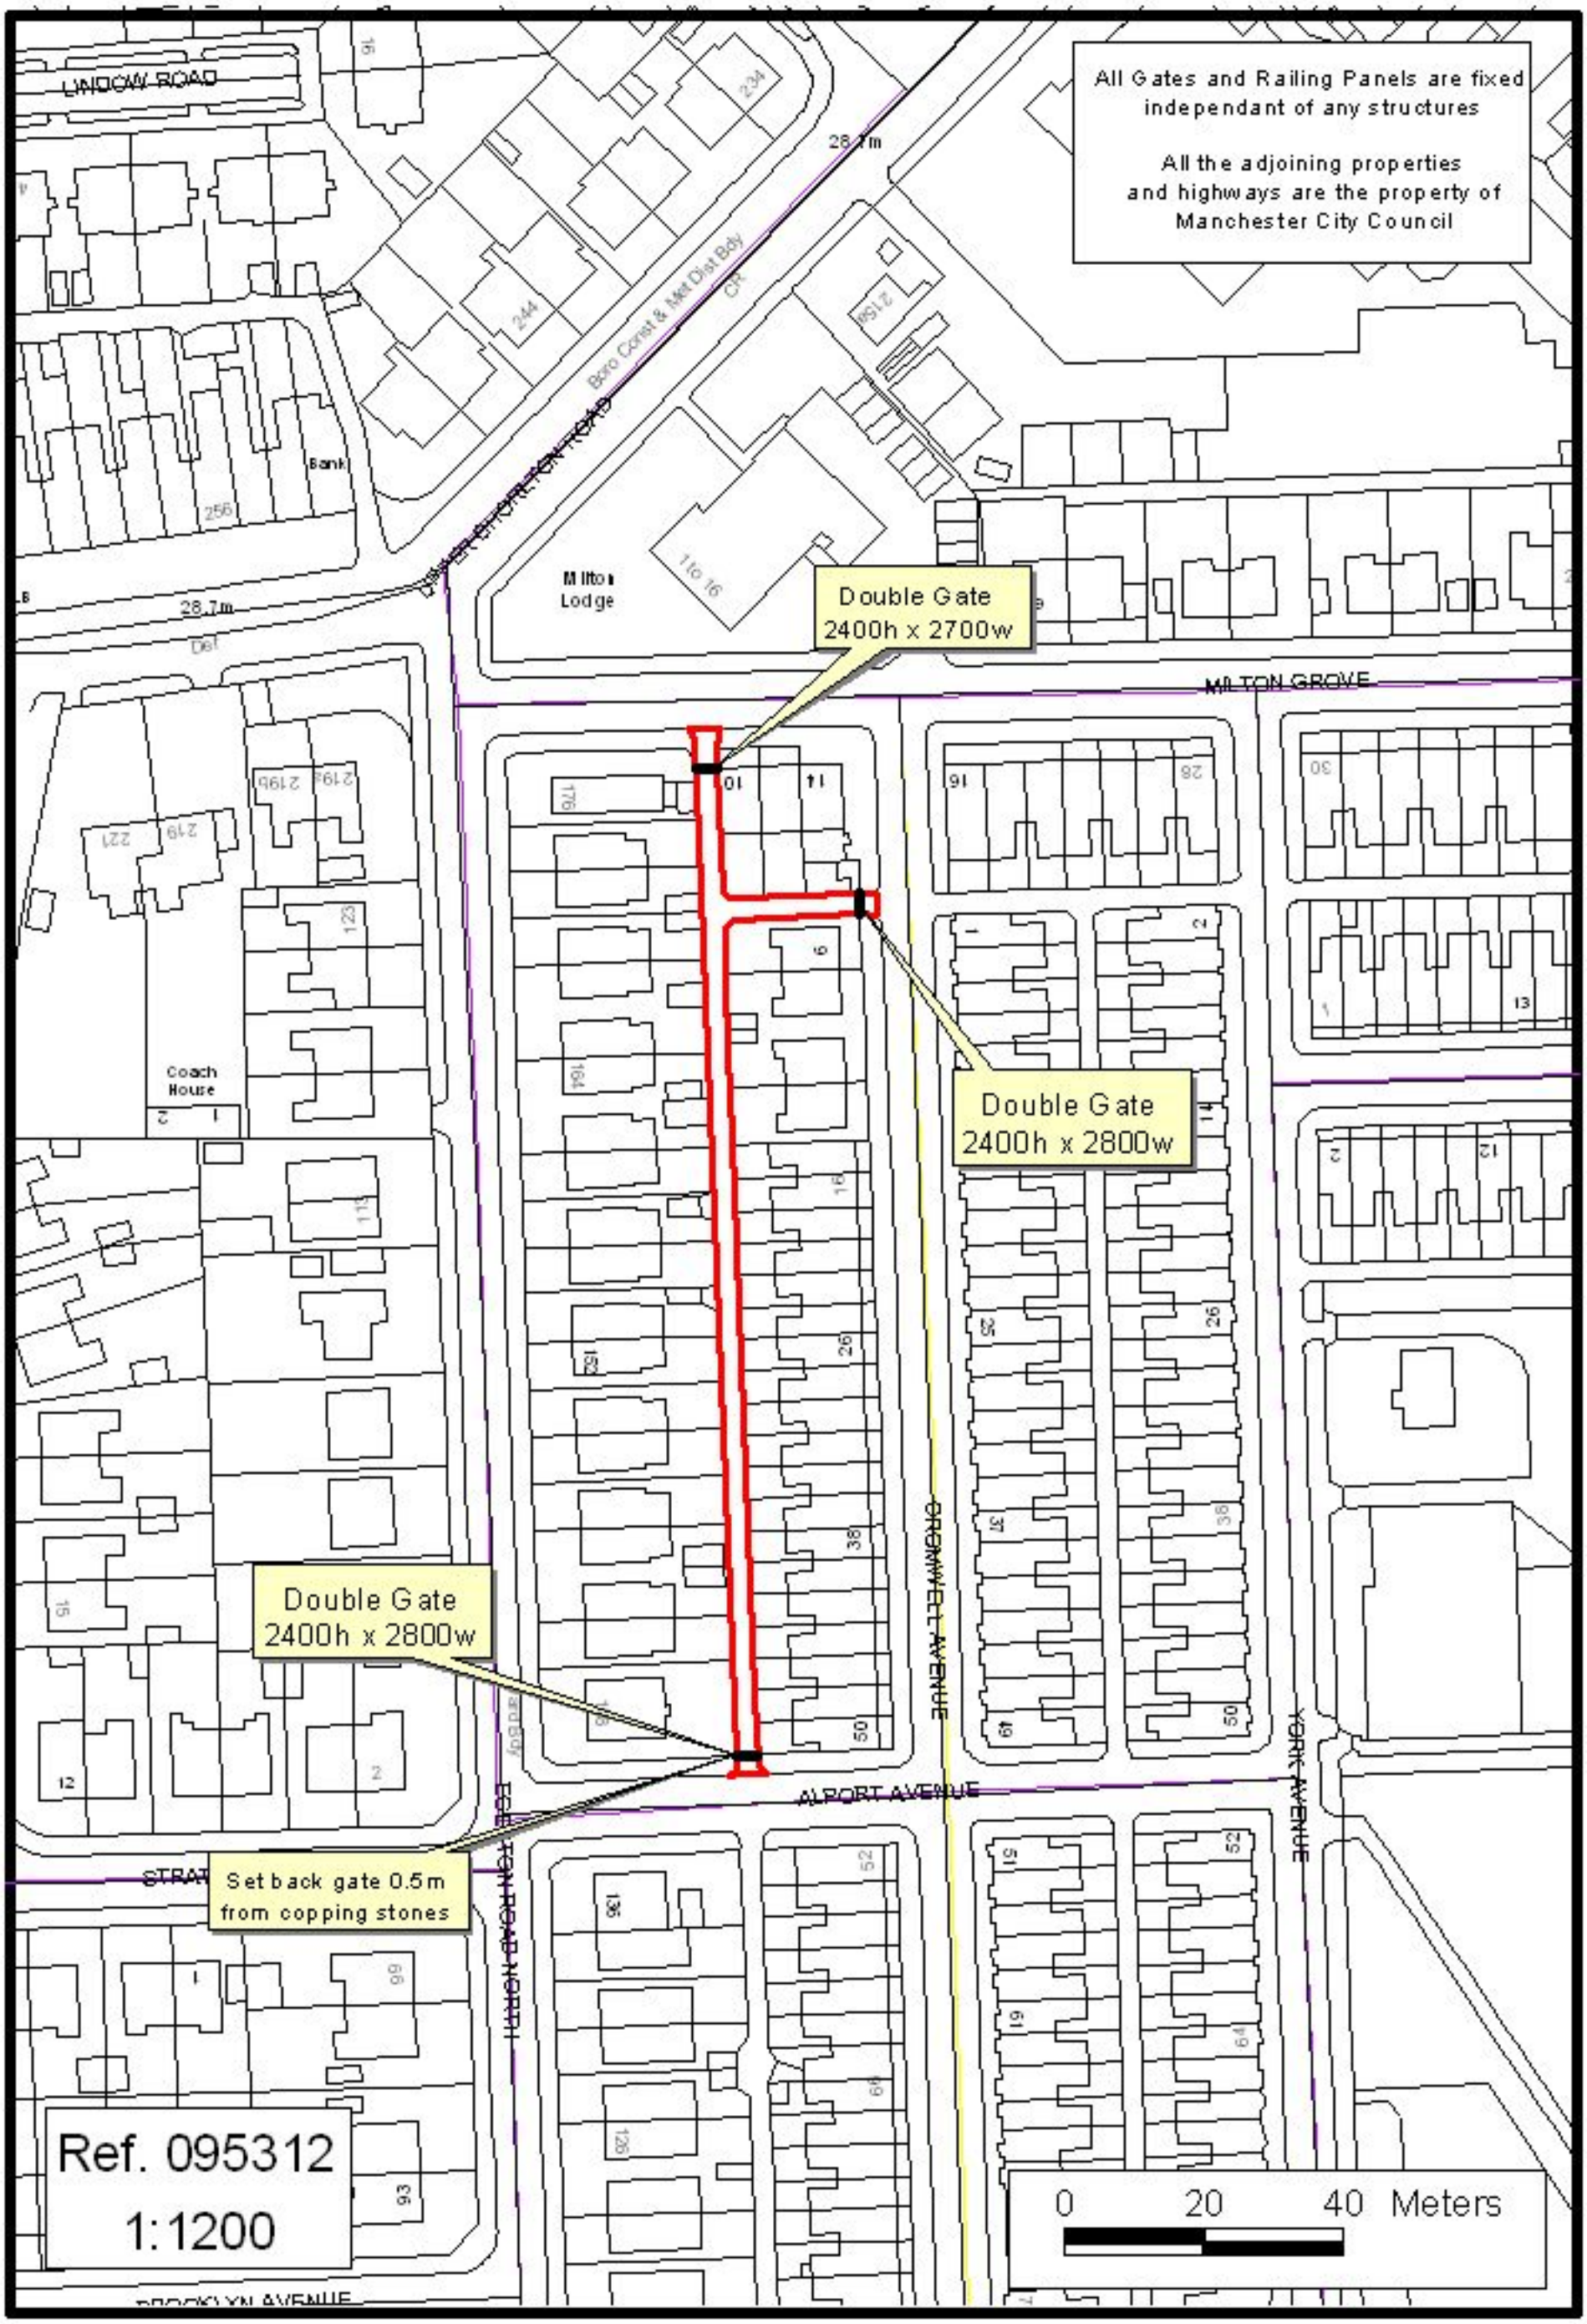
All Gates and Railing Panels are fixed independant of any structures
All the adjoining properties and highways are the property of Manchester City Council
Double Gate 2400h x 2700w
Double Gate 2400h x 2800w
Double Gate 2400h x 2800w
Set back gate 0.5m from copping stones
Ref. 095312
1:1200
0 20 40 Meters
LINDOW ROAD
MILTON GROVE
ALPORT AVENUE
CROMWELL AVENUE
YORK AVENUE
Milton Lodge
Coach House
Bank
Boro Const & Met Dist Bdy
28.7m