
Site Location Plan

PLANNING
ACK'D
REPLIED
RECD 02 SEP 2008
M
M
M
FOIL ACTION

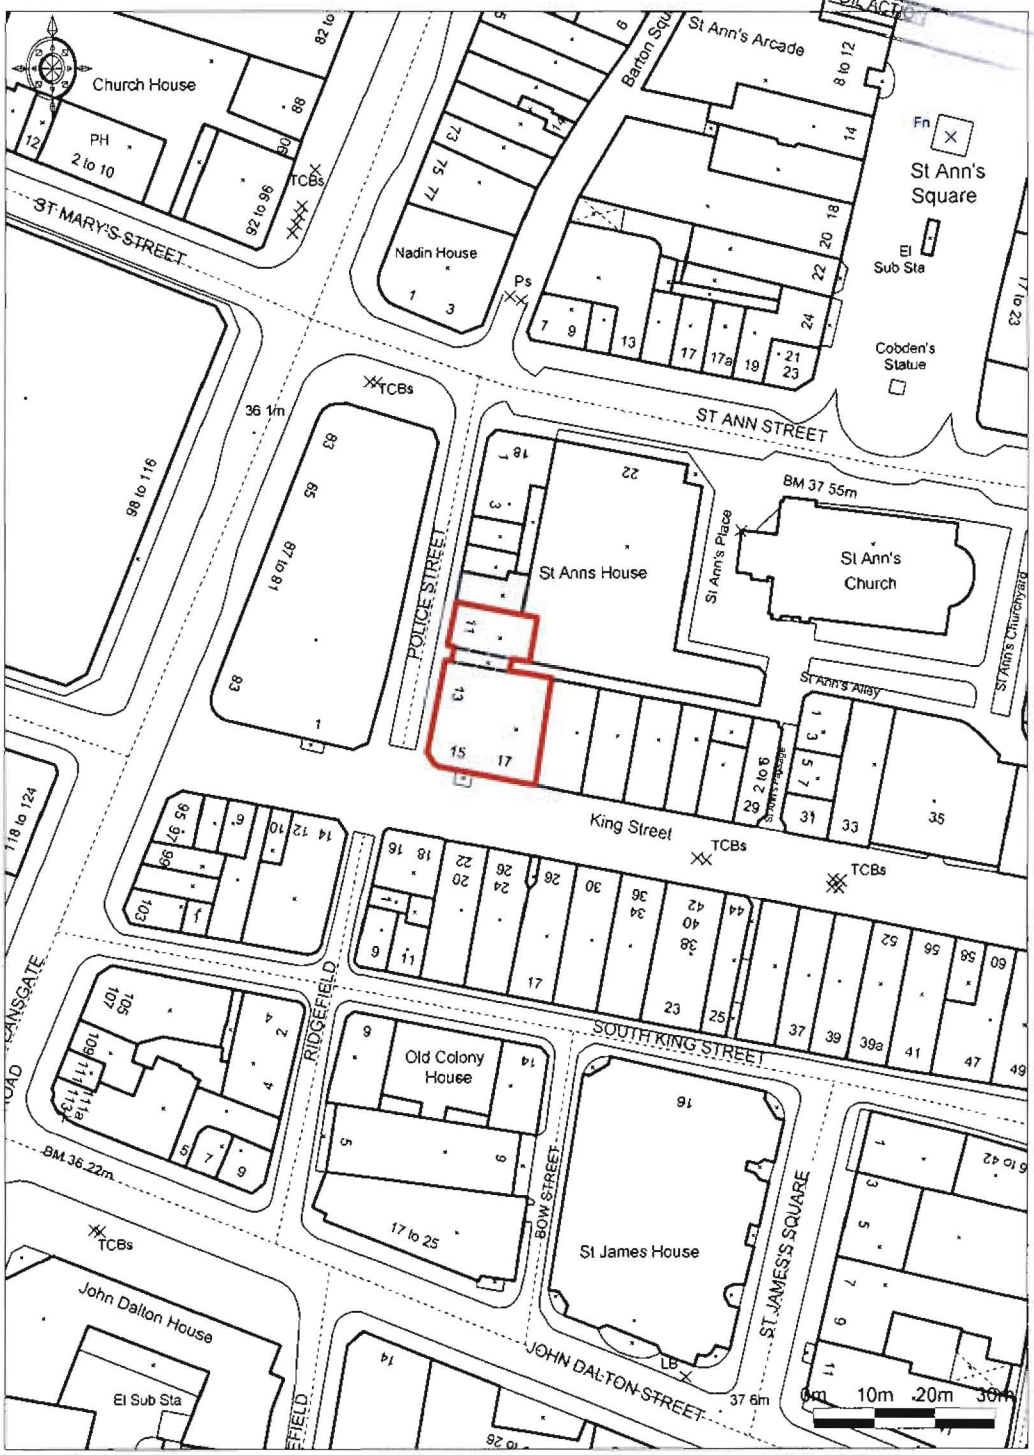

© Crown Copyright 2008. All rights reserved. Licence number 100020449 Plotted Scale - 1:1250

This plan is published for the convenience of identification only and although believed to be correct is not guaranteed and it does not form any part of any contract. © Crown Copyright. All rights reserved. Licence Number 100017659

King Sturge