REVISION	DATE	DESCRIPTION

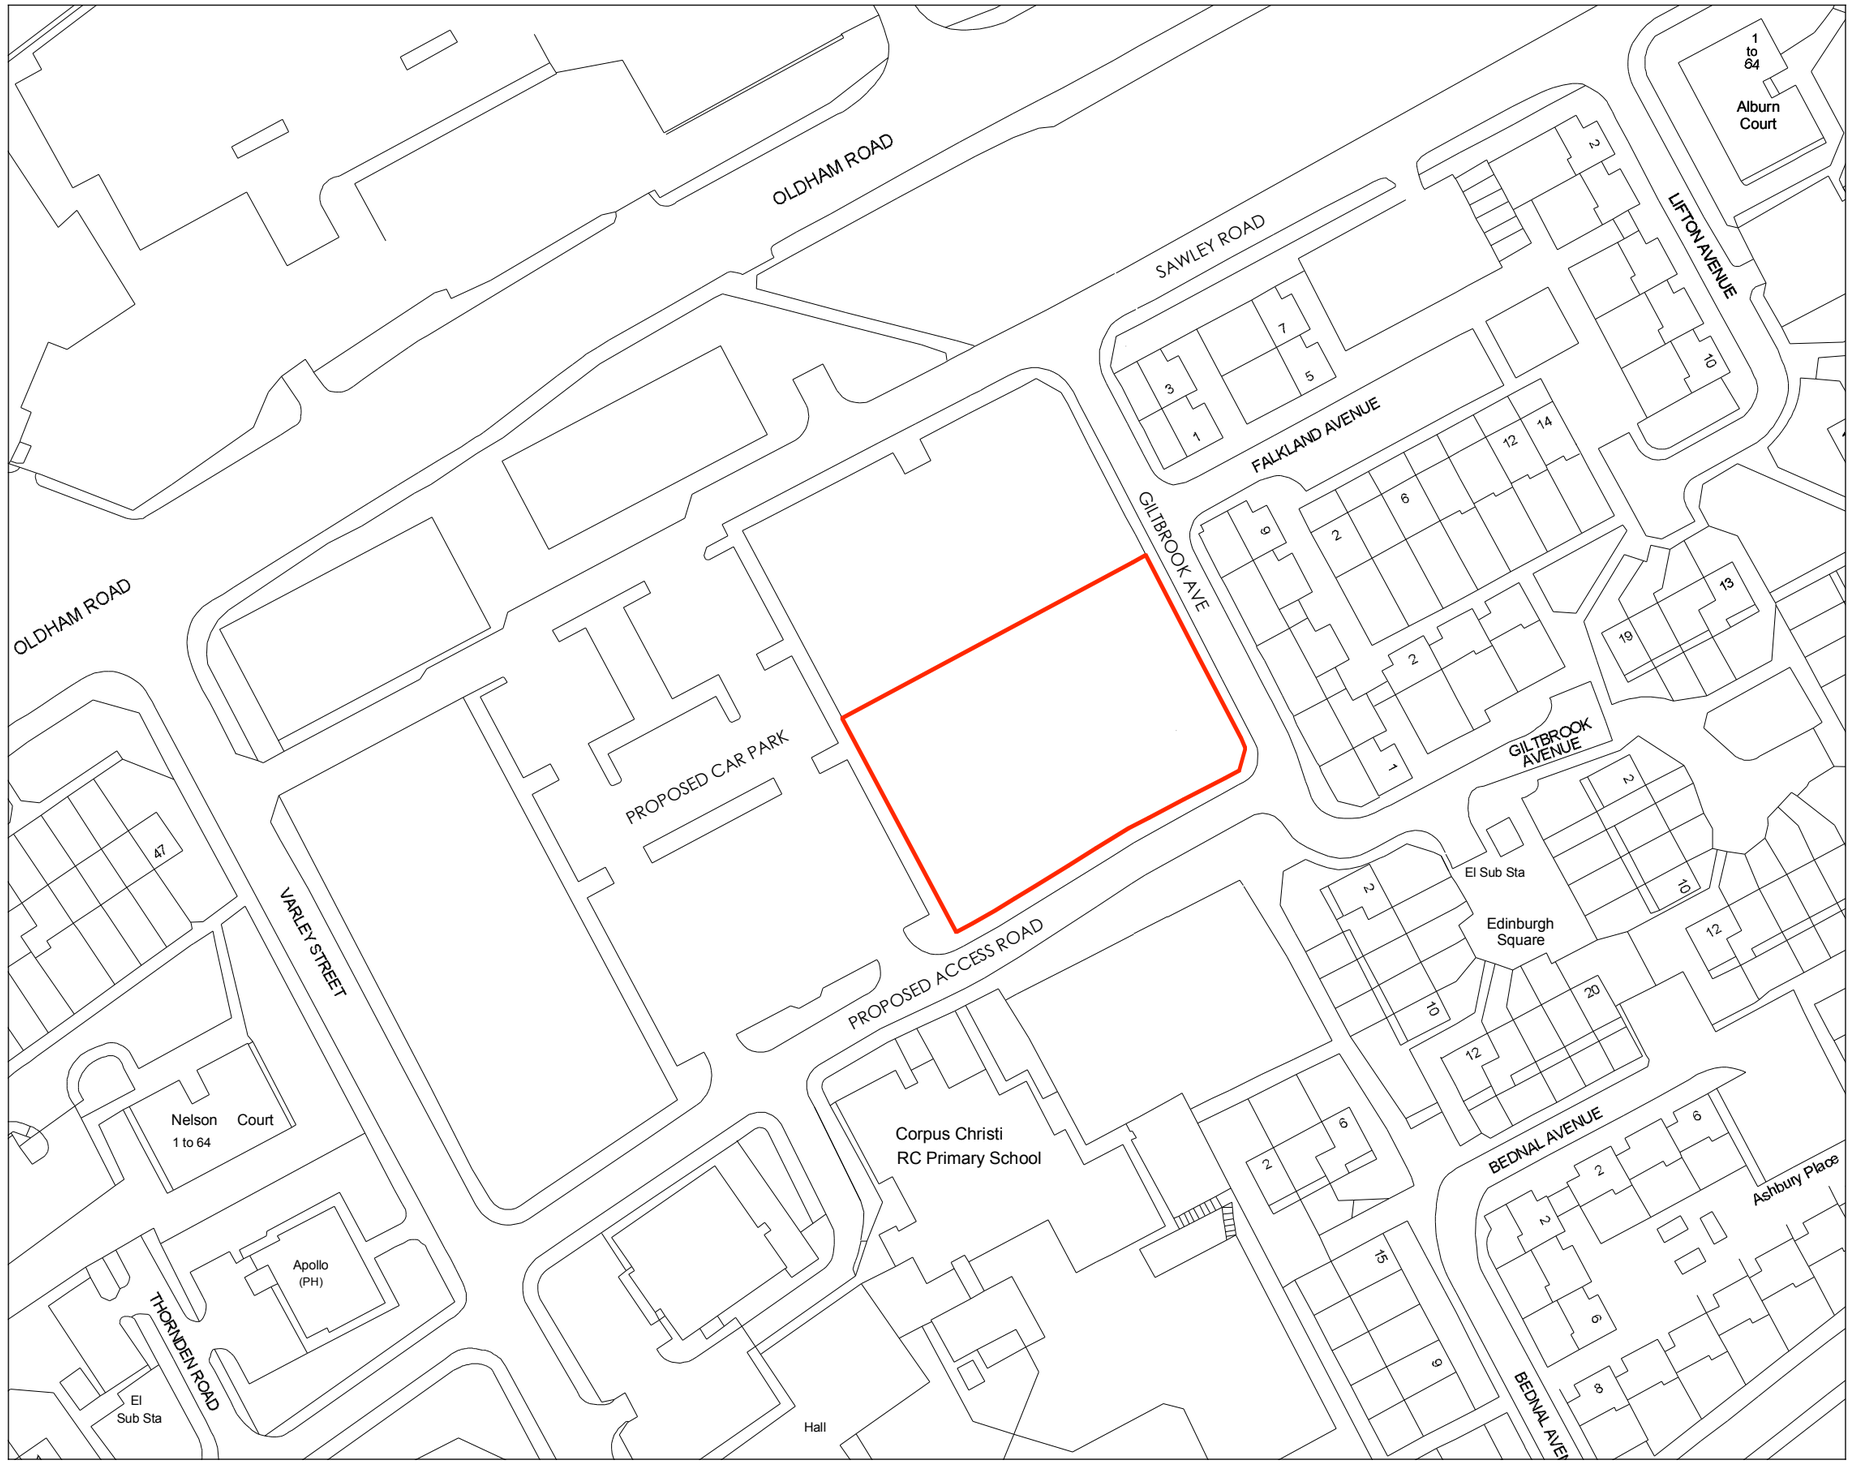

KEY:

EXTENT OF SITE (EDGED IN RED)

OMI ARCHITECTS

31, Blackfriars Road, Salford, Manchester M3 7AQ

t 44(0)161 832 3242
f 44(0)161 832 3623
e info@omiarchitects.com
w www.omiarchitects.com

PROJECT	TURNING POINT: GILTBROOK AVE, MANCHESTER				
DRAWING	EXISTING SITE PLAN WITH PROPOSED COMMUNITY CAR PARK				
DATE	APR 10	DRAWN BY	AA	SCALE	1:1000 @ A3
JOB NO.	1303	DWG.NO.	L - 0005		