

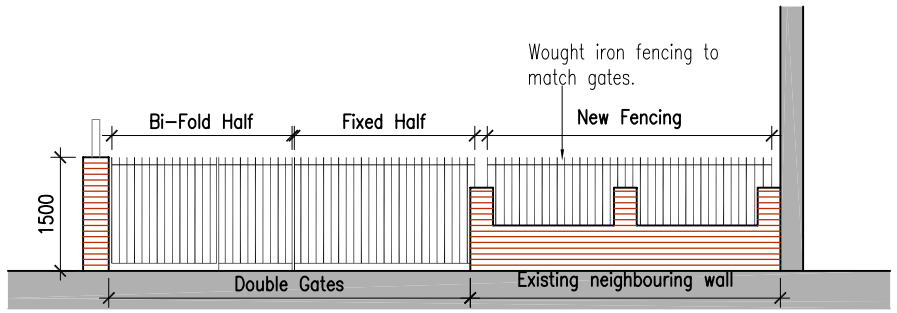



Elevation 1 - Metal Fencing With Brickwork Posts

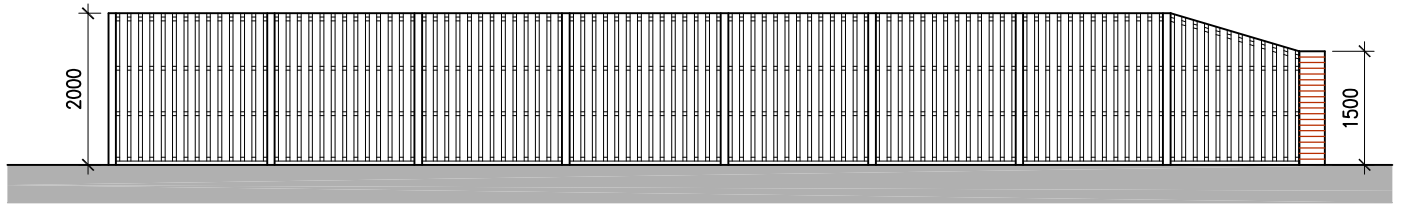


Elevation 2 - Timber Hit And Miss Fencing

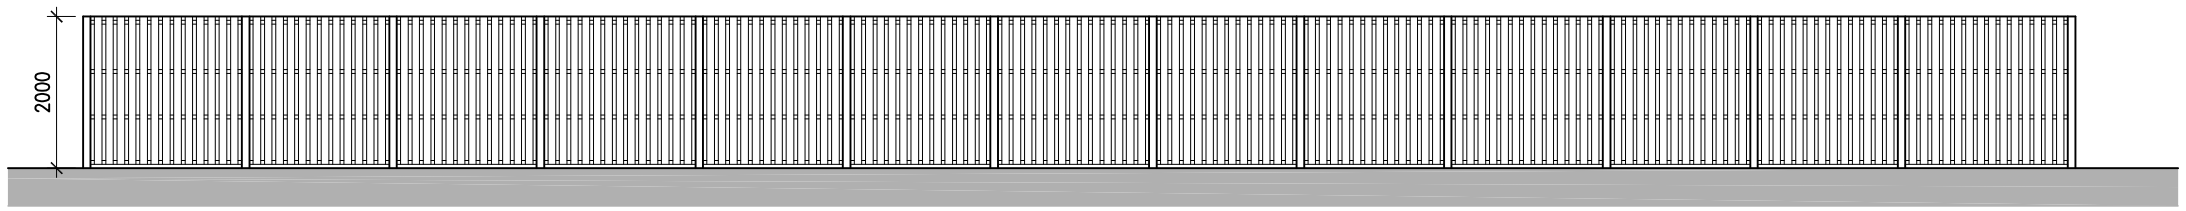

Elevation 3 - Timber Hit And Miss Fencing

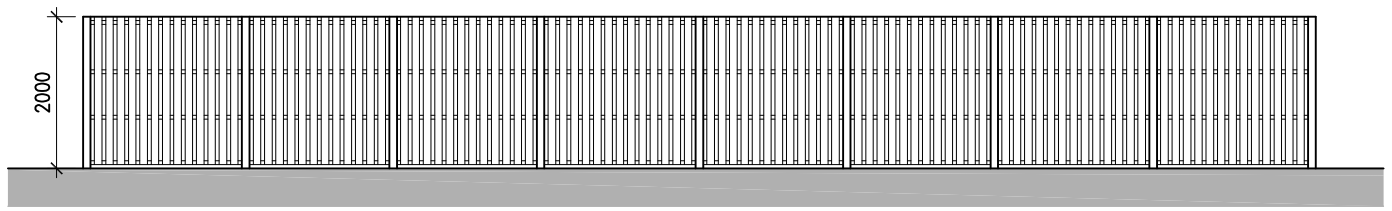

Elevation 4 - Timber Hit And Miss Fencing

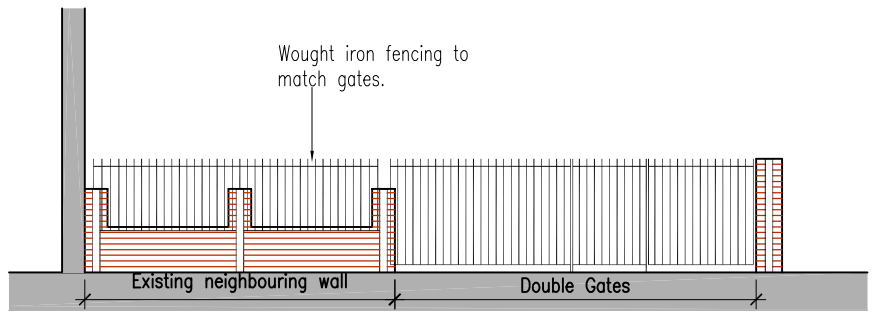

Elevation 5 - Metal Fencing With Brickwork Posts

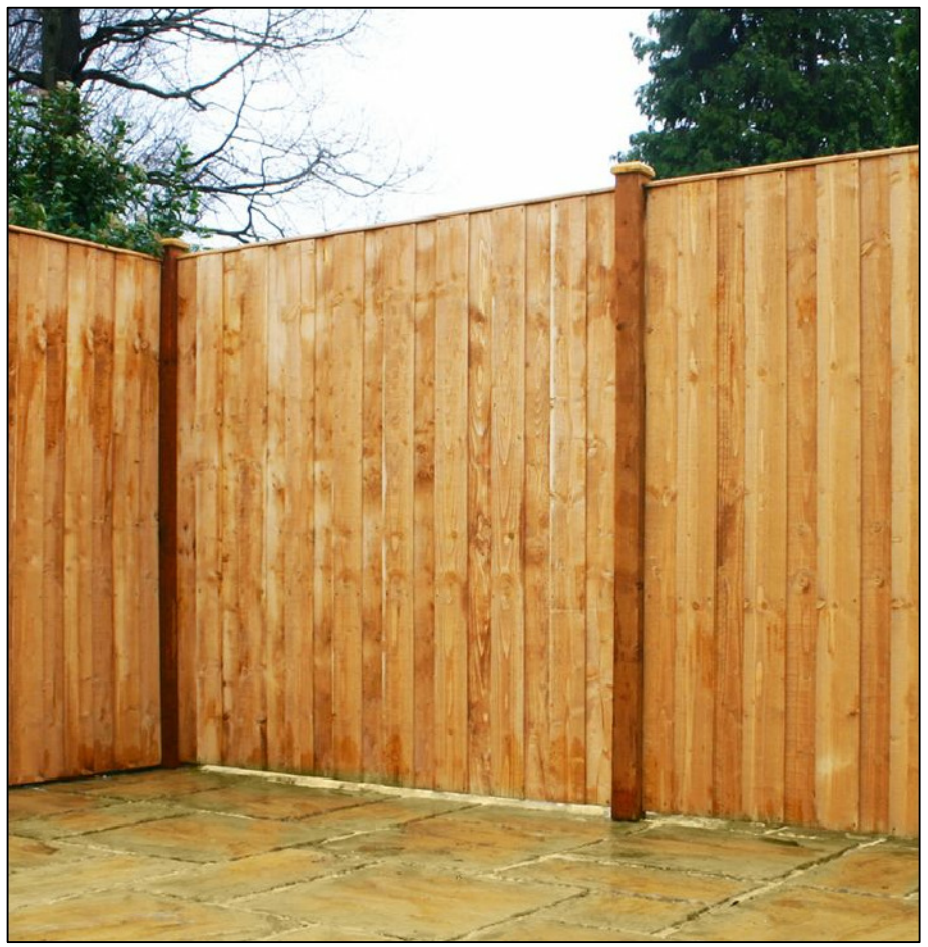


Image Of Proposed Timber Hit And Miss Fencing



Image Of Wrought Iron Gates/Fencing

Proposed Fencing Elevations
Extension to 22 Gullane Close
Moston
Manchester
SCALE - 1:100 @ A3

A-13