

Front Elevation Cheetham Hill Road

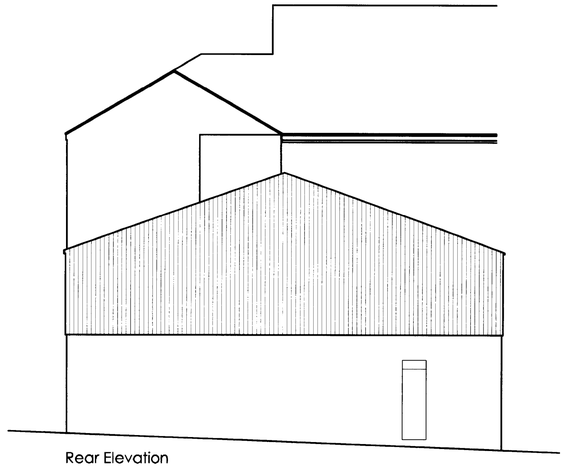

Rear Elevation

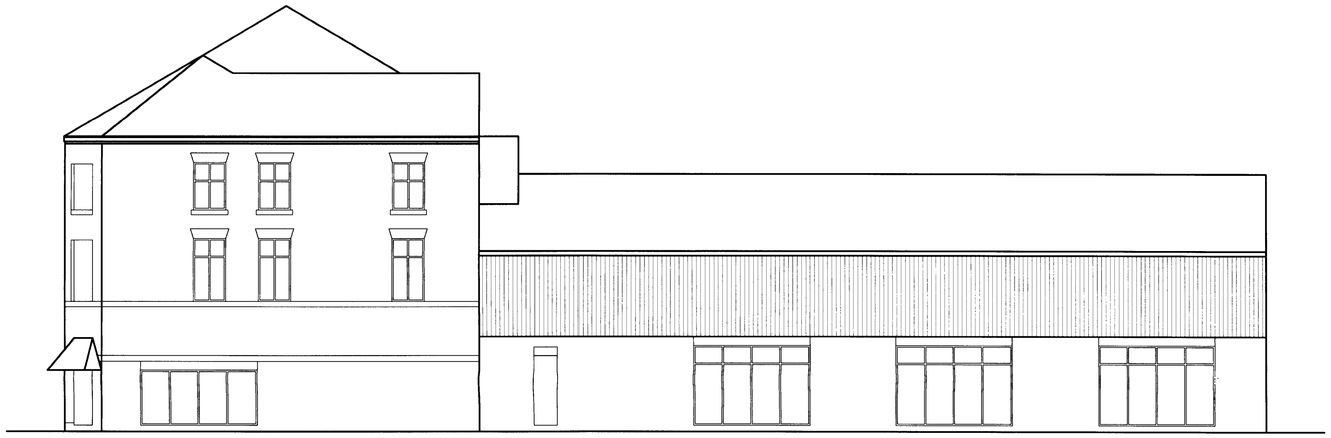

Side Elevation Knowsley Street

New shop fronts inserted to new and enlarged existing openings to create a modern showroom interior to the existing premises. Dark grey powder coated aluminium frames with toughened glass. Powder coated steel security shutters to match concealed within wall thickness and electronically operated.

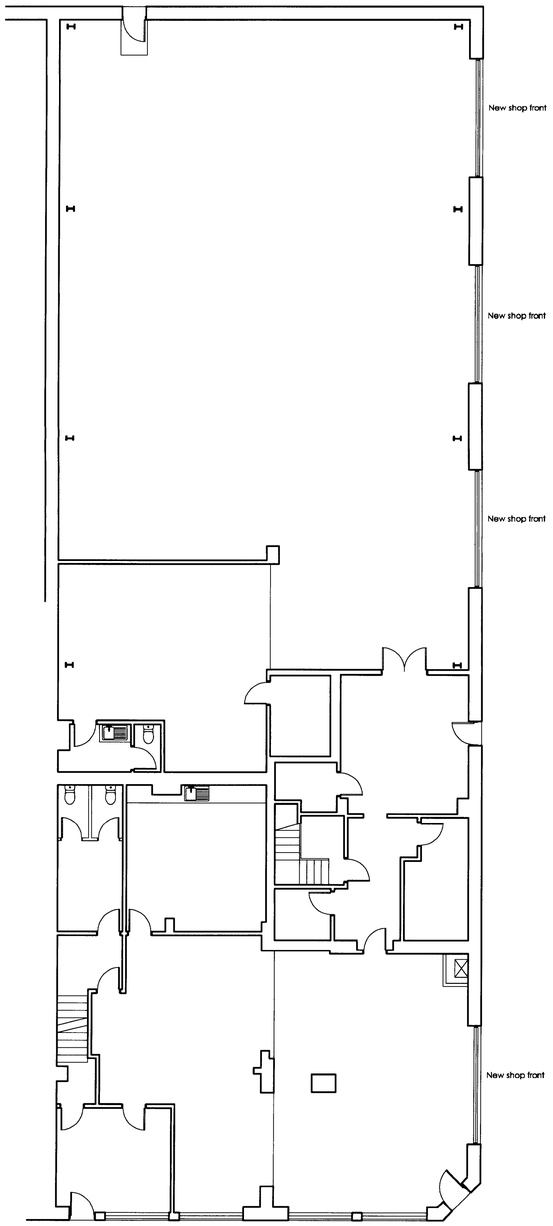

New shop fronts to existing openings taken down to floor level facing Cheetham Hill Road

Ground Floor Plan

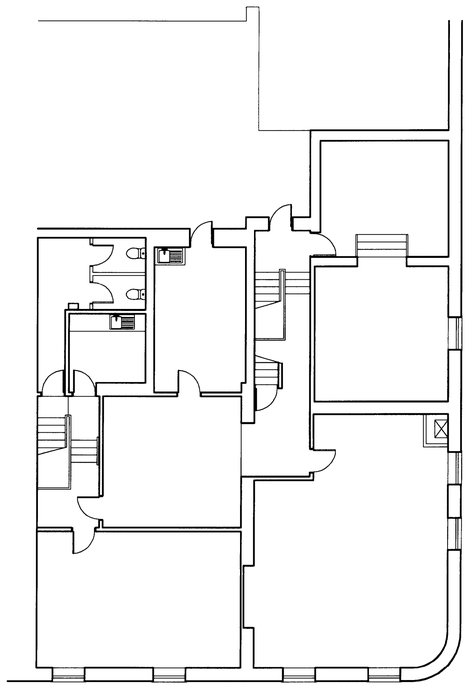

First Floor Plan

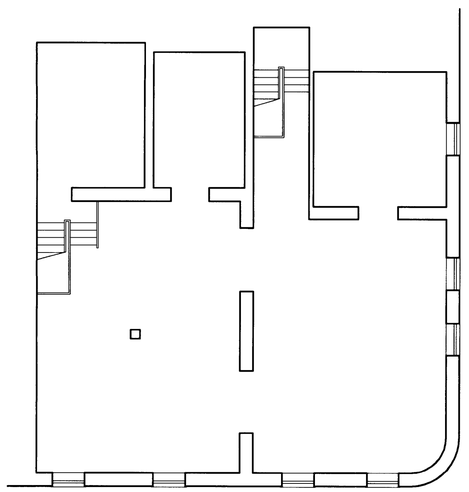

Second Floor Plan

PLANNING
ACK'D
REPLIED
RECD 18 FEB 2008
INIT REC'D | DATE
M
M
M
FOR ACTION

mash
Unit A4 A5 Cheetham Park Centre
Sherborne Street
Manchester
M8 8HL
Tel: 0161 834 9471
Fax: 0161 832 7727
info@mashproperty.com
mash properties uk ltd

Project:
Proposed Refurbishment to Existing Showrooms

Address:
103/105 Cheetham Hill Road M8 8PY

Drawing:
Proposed Shop fronts

Client:
Mr. M. Ahmed

Date: 11 January 2008
Scale: 1:100 @ A1
Drawing No: 100/2

COPYRIGHT © 2007 MASH PROPERTIES (UK) LIMITED. ALL RIGHTS RESERVED.
REFER TO DIMENSIONS AND DO NOT SCALE.