ARTELIA INTERNATIONAL

Fascia S1 - Yellow ACM background fascia to full extent of shop and or shop frontage with face fitted individual lettering (stainless steel side returns and backing with White acrylic front face) spelling "SELECT" light intensity 390cd/m2 positioned over the shop front entrance. With a seperate ACM back panel colour Taupe RAL7006 with face fitted individual lettering (stainless stell side returns and backing with White acrylic front face) spelling "deli2go" light intensity 390cd/m2

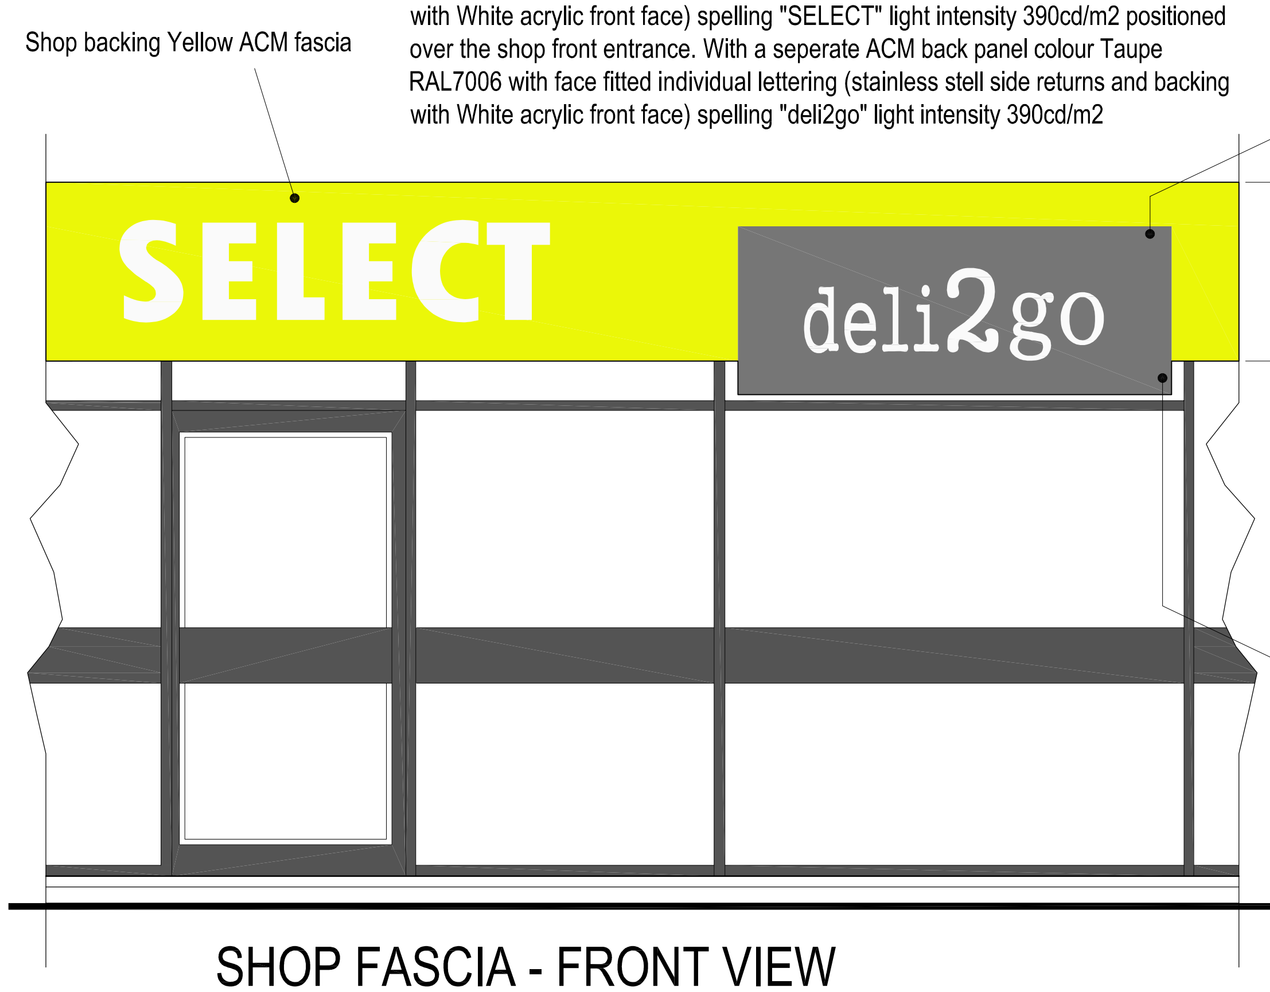

SHOP FASCIA - FRONT VIEW

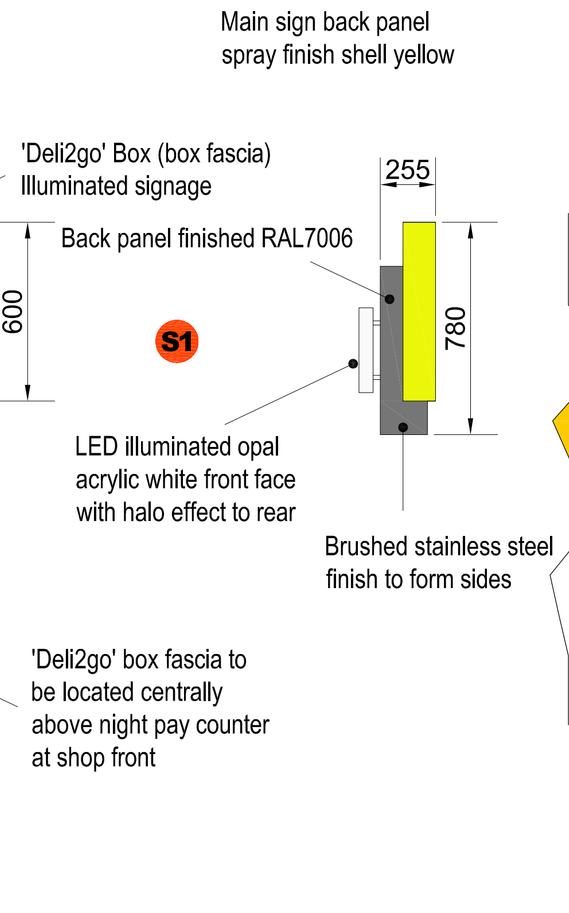

SIDE VIEW



Backing fascia 800mm high ACM powder coated Shell Yellow with vinyl red strip. Car wash panel sign 2600x800mm ACM powder coated Shell White with Red vinyl text "Car Wash" Non illuminated

CAR WASH FASCIA & SIGNAGE

Typical elevation shown for reference not necessarily representative of actual shop frontage

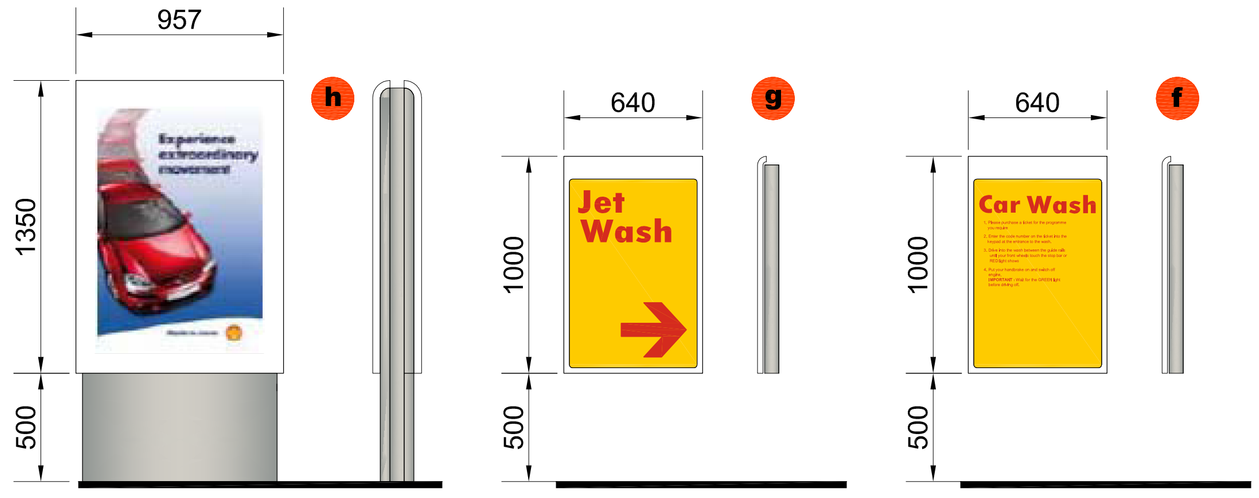

SECONDARY SIGNS

All secondary signs are formed from ACM 640x1000mm powder coated Shell White with a Yellow backing panel. All text, arrows and road traffic symbols are vinyl applied coloured Shell Red. Both double and single sided signs are post mounted 500mm above forecourt level. Unless specified otherwise i.e. due to site restrictions. All items are Non illuminated

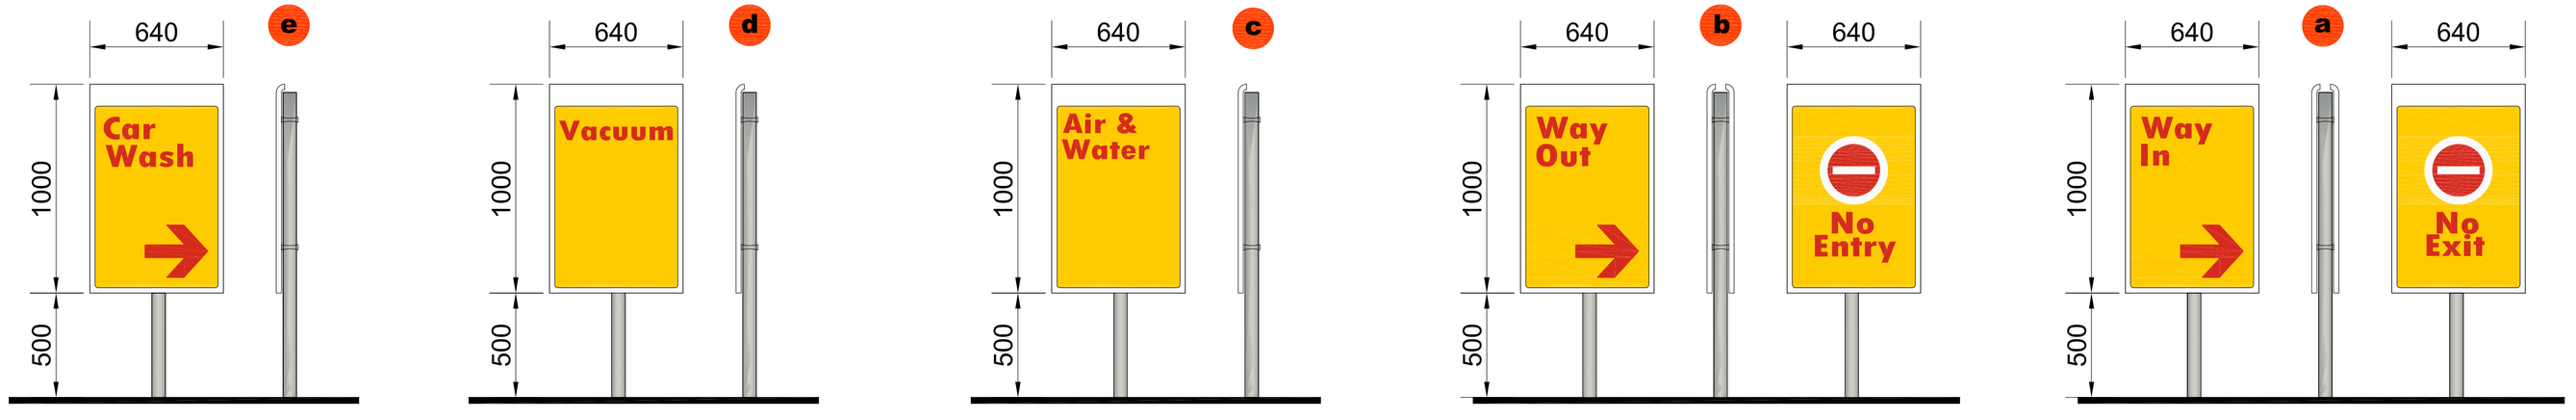

A1
ORIGINAL PLOT SIZE

SITE SIGNAGE KEY

CANOPY (PETROL)

- A: ELEVATION A: LEVEL 1 CANOPY FASCIA WITH INTERNALLY ILLUMINATED 'PECTEN' & RED LED BAR (ILLUMINATED)
- B: ELEVATION B: LEVEL 1 CANOPY FASCIA WITH INTERNALLY ILLUMINATED RED LED BAR (ILLUMINATED)
- C: ELEVATION C: LEVEL 2 CANOPY FASCIA (NON-ILLUMINATED)
- D: ELEVATION D: LEVEL 2 CANOPY FASCIA (NON-ILLUMINATED)
- E: ELEVATION E: PAINTED CANOPY FASCIA (NON-ILLUMINATED)
- F: ELEVATION F: PAINTED CANOPY FASCIA (NON-ILLUMINATED)

REFUELLING AREA

- 1: SPREADER PANEL - 4 No (NON - ILLUMINATED)
- 2: STANCHION POSTER UNITS - 8 No (NON - ILLUMINATED)
- 3: STANCHION PUMP NUMBERS - 8 No (NON - ILLUMINATED)
- 4: CUSTOMER SERVICE UNIT (CSU) WITH BIN, TOWEL HOLDER, & GLOVE DISPENSER - 4 No (NON - ILLUMINATED)
- 5: STANDARD SQUARE BINS - 2 No (NON - ILLUMINATED)
- 6: VENT STACK SIGN - 1 No (NON - ILLUMINATED)

PRIME / PRICE SIGN

- 7m: 7 METRE PYLON SIGN WITH 2 LED PRICE DISPLAYS (EITHER SIDE), SHELL PECTON & DISPLAY PANELS - 2 No (ILLUMINATED ONLY)

SHOP FASCIA

- S1: ELEVATION S1: NON-ILLUMINATED YELLOW ACM FASCIA ILLUMINATED WHITE COLOURED LETTERS "SELECT" & NON ILLUMINATED TAUPE COLOURED ACM POD WITH WHITE ILLUMINATED INDIVIDUAL LETTERS "deli2go"

CARWASH FASCIA

- C1: ELEVATION C1: FLAT FASCIA 11000 x 800mm ACM COLOURED FASCIA NON ILLUMINATED

SECONDARY SIGNS (All Non illuminated)

- a: FREE STANDING DOUBLE SIDED DIRECTIONAL SIGN 'ENTRY /NO EXIT' - 2 No
- b: FREE STANDING DOUBLE SIDED DIRECTIONAL SIGN 'EXIT /NO ENTRY' - 2 No
- c: FREE STANDING SINGLE SIDED DIRECTIONAL SIGN 'AIR & WATER' - 1 No
- d: FREE STANDING SINGLE SIDED DIRECTIONAL SIGN 'VACUUM' - 1 No
- e: FREE STANDING SINGLE SIDED DIRECTIONAL SIGN ' CARWASH' - 1 No
- f: WALL MOUNTED SINGLE SIDED SIGN 'CARWASH OPERATION' - 1 No
- g: WALL MOUNTED SINGLE SIDED DIRECTIONAL SIGN JETWASH' - 3 No
- h: FREE STANDING DOUBLE SIDED 'POSTER' SIGN - 1 No

ADVERTS DRAWING

RLdm project managers & architects

REV	DATE		BY

PROJECT : SHELL FALLOWFIELD, WILMSLOW ROAD, RUSHOLME, MANCHESTER, M14 6AH.

TITLE : TYPICAL SIGNAGE DETAILS (SHEET1)

SHELL UK RETAIL
PO BOX 430
STAINES
TW18 3ZB
UNITED KINGDOM

DRAWN BY :	JSL	SCALE :	1:20
DATE :	27.06.12	PLOT DATE :	27.06.12
CAD FILE :	E:\ARCHIVE\DRAWINGS\10011355_FALLOWFIELD_2012		

DWG No :	1355 - 03	PLG	2012