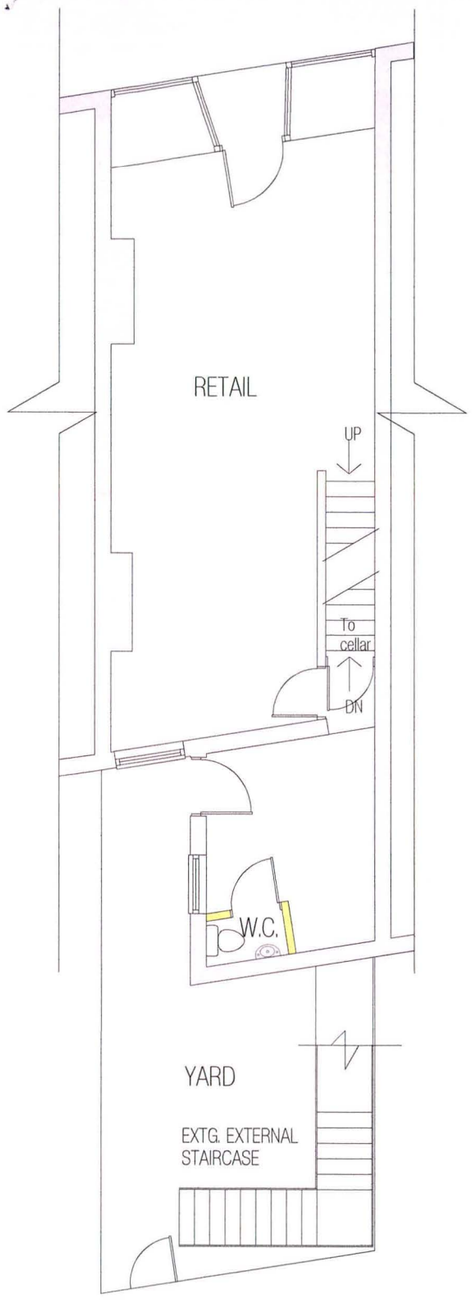

EXISTING GROUND FLOOR
Scale 1:100

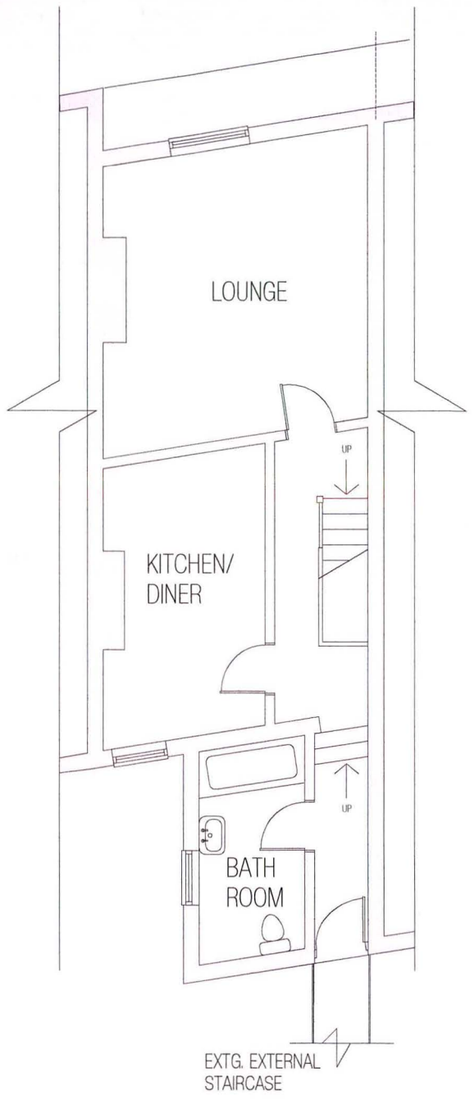

EXISTING FIRST FLOOR

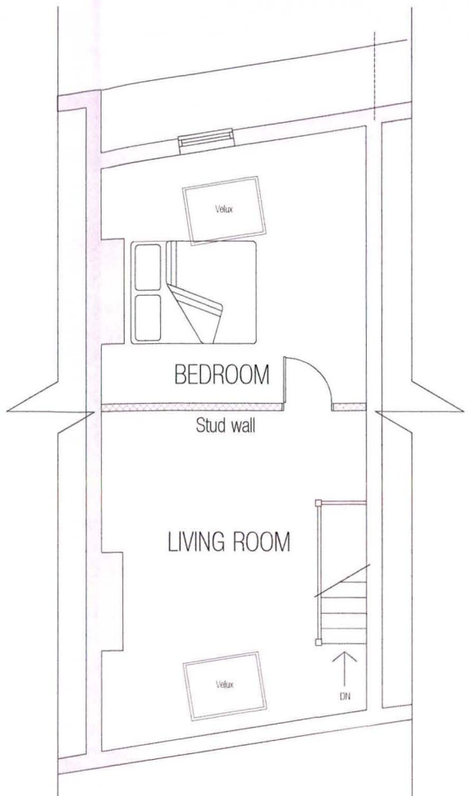

EXISTING SECOND FLOOR

BLOCK PLAN
Scale 1:500

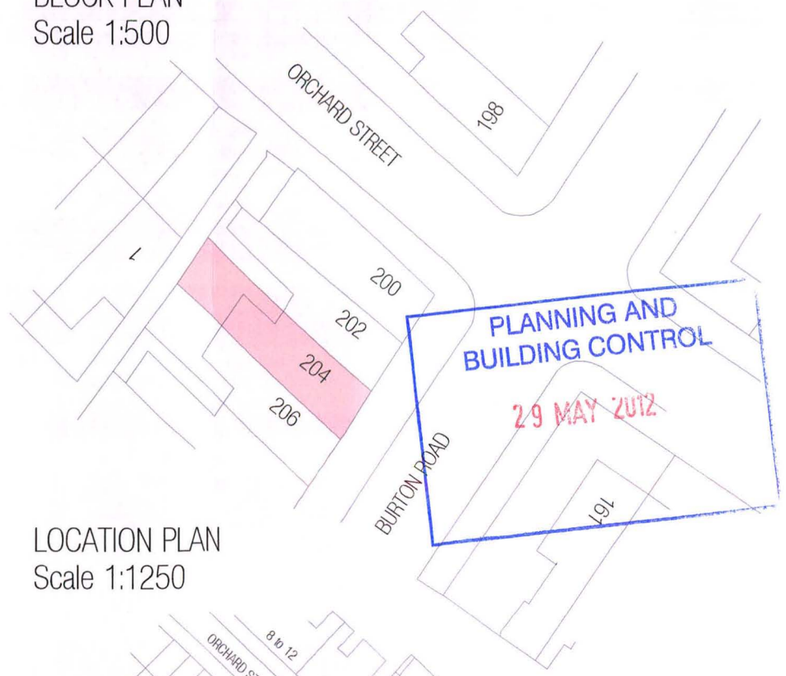

LOCATION PLAN
Scale 1:1250



CLIENT:	Mrs. A. Parkinson		
PROJECT:	Change of use of existing shop on ground floor with single flat on first and second floor to single shop on including storage on top floor.		
SITE:	204 Burton Road, Didsbury, Manchester. M20 2LW		
DRAWING:	As Existing		
DWG. No.	TP/12/01	**REV:**	
DATE:	May 2012	**SCALE:**	See Plan
DRAWN:	GDM	T: 0161 748 5966	M: 07598719964