DO NOT SCALE FROM THIS DRAWING
ALL DIMENSIONS MUST BE CHECKED ON SITE BY CONTRACTOR PRIOR TO CONSTRUCTION

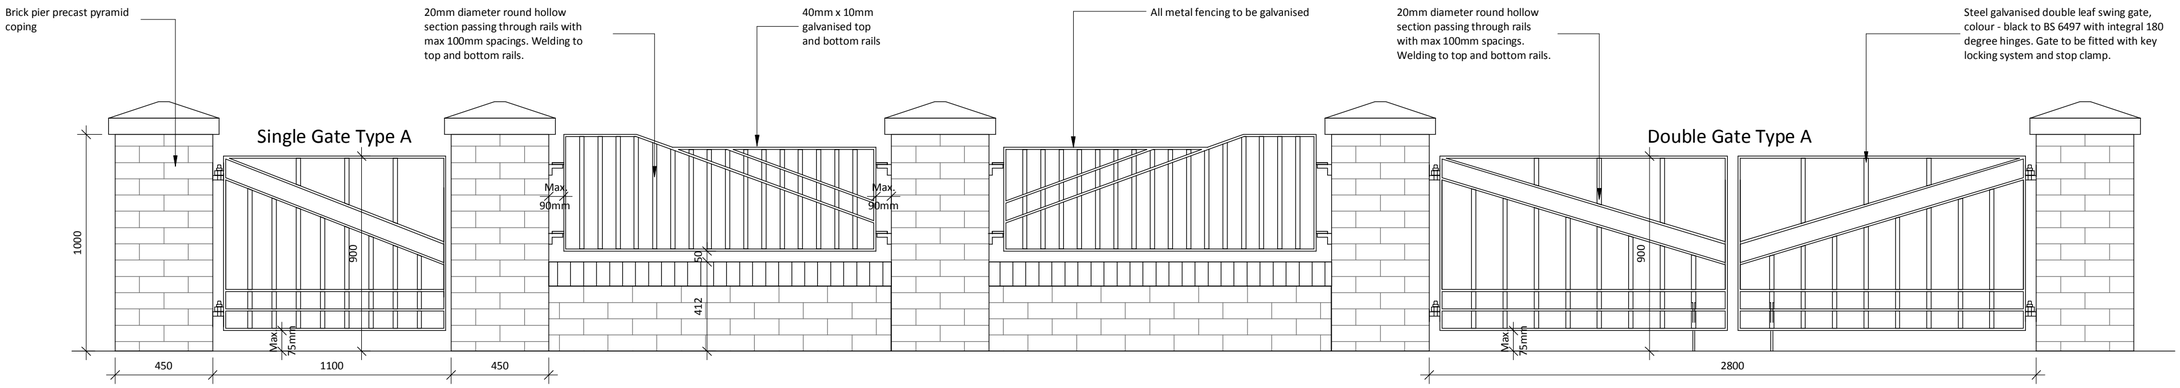

Front Boundary

Brick piers with 400mm high brick walls and 600mm high metal railings. Single or double leaf 900mm high metal gates.

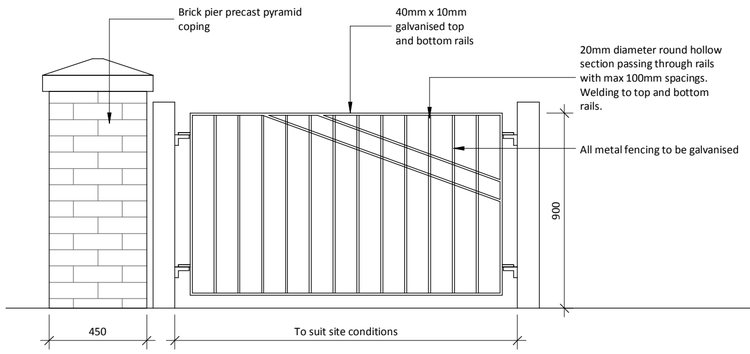

Front Partition

900mm high metal railings on posts.

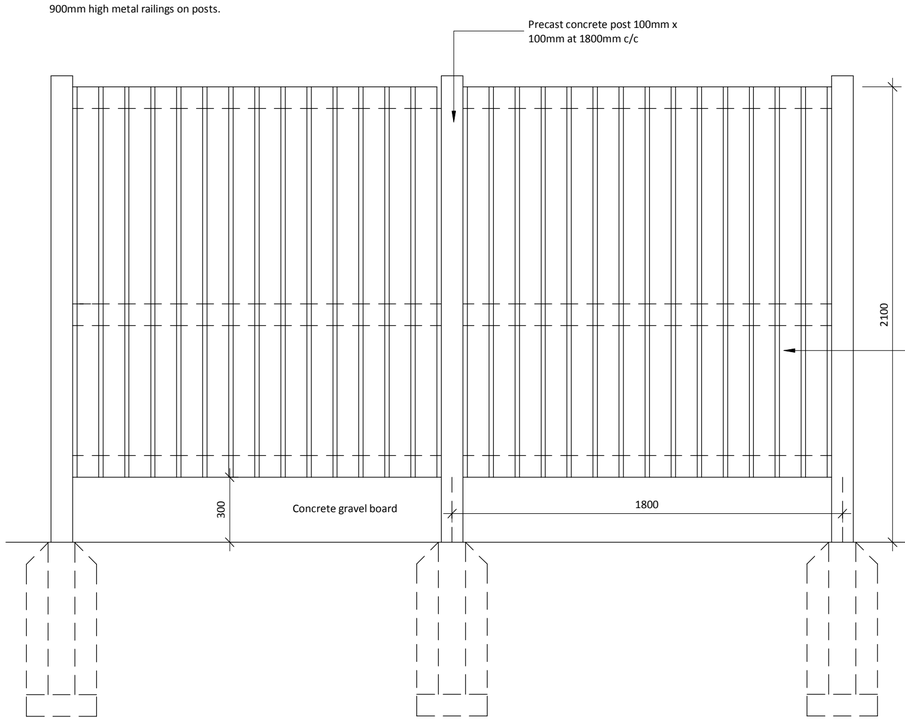

Gate Type B

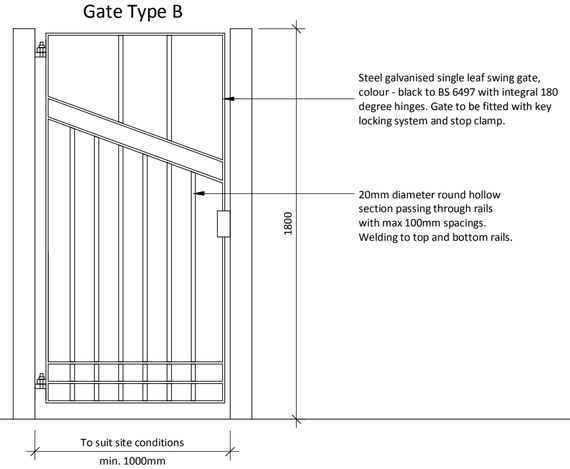

Gate Type C

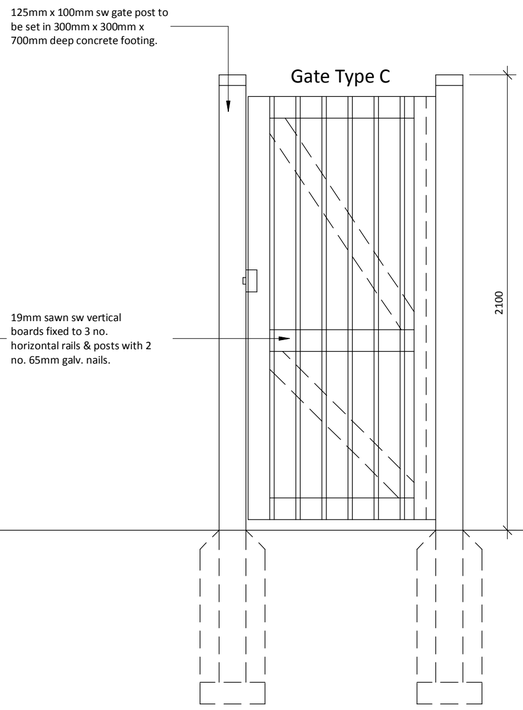

Rev	Date	Int	Description

Bernard Taylor Partnership ARCHITECTS

Client:
MOSSCARE HOUSING LTD

Project:
Bowes Street Infill Sites
Caythorpe Street

Description:
Boundary Details

Drawn By:	Checked By:	Date:	Scale @ A2:
JC	Checker	12/04/13	1 : 20

Job No:	Drawing No:	Rev:
2562-S1	107	

Elizabeth House, 486 Didsbury Road, Heaton Mersey, Stockport, SK4 3BS
t 0161 443 1221 f 0161 442 1672 e info@bernardtaylor.co.uk
www.bernardtaylor.co.uk