
REVISION	DATE	DESCRIPTION
P2	26.06.08	REVISED PLANNING APPLICATION

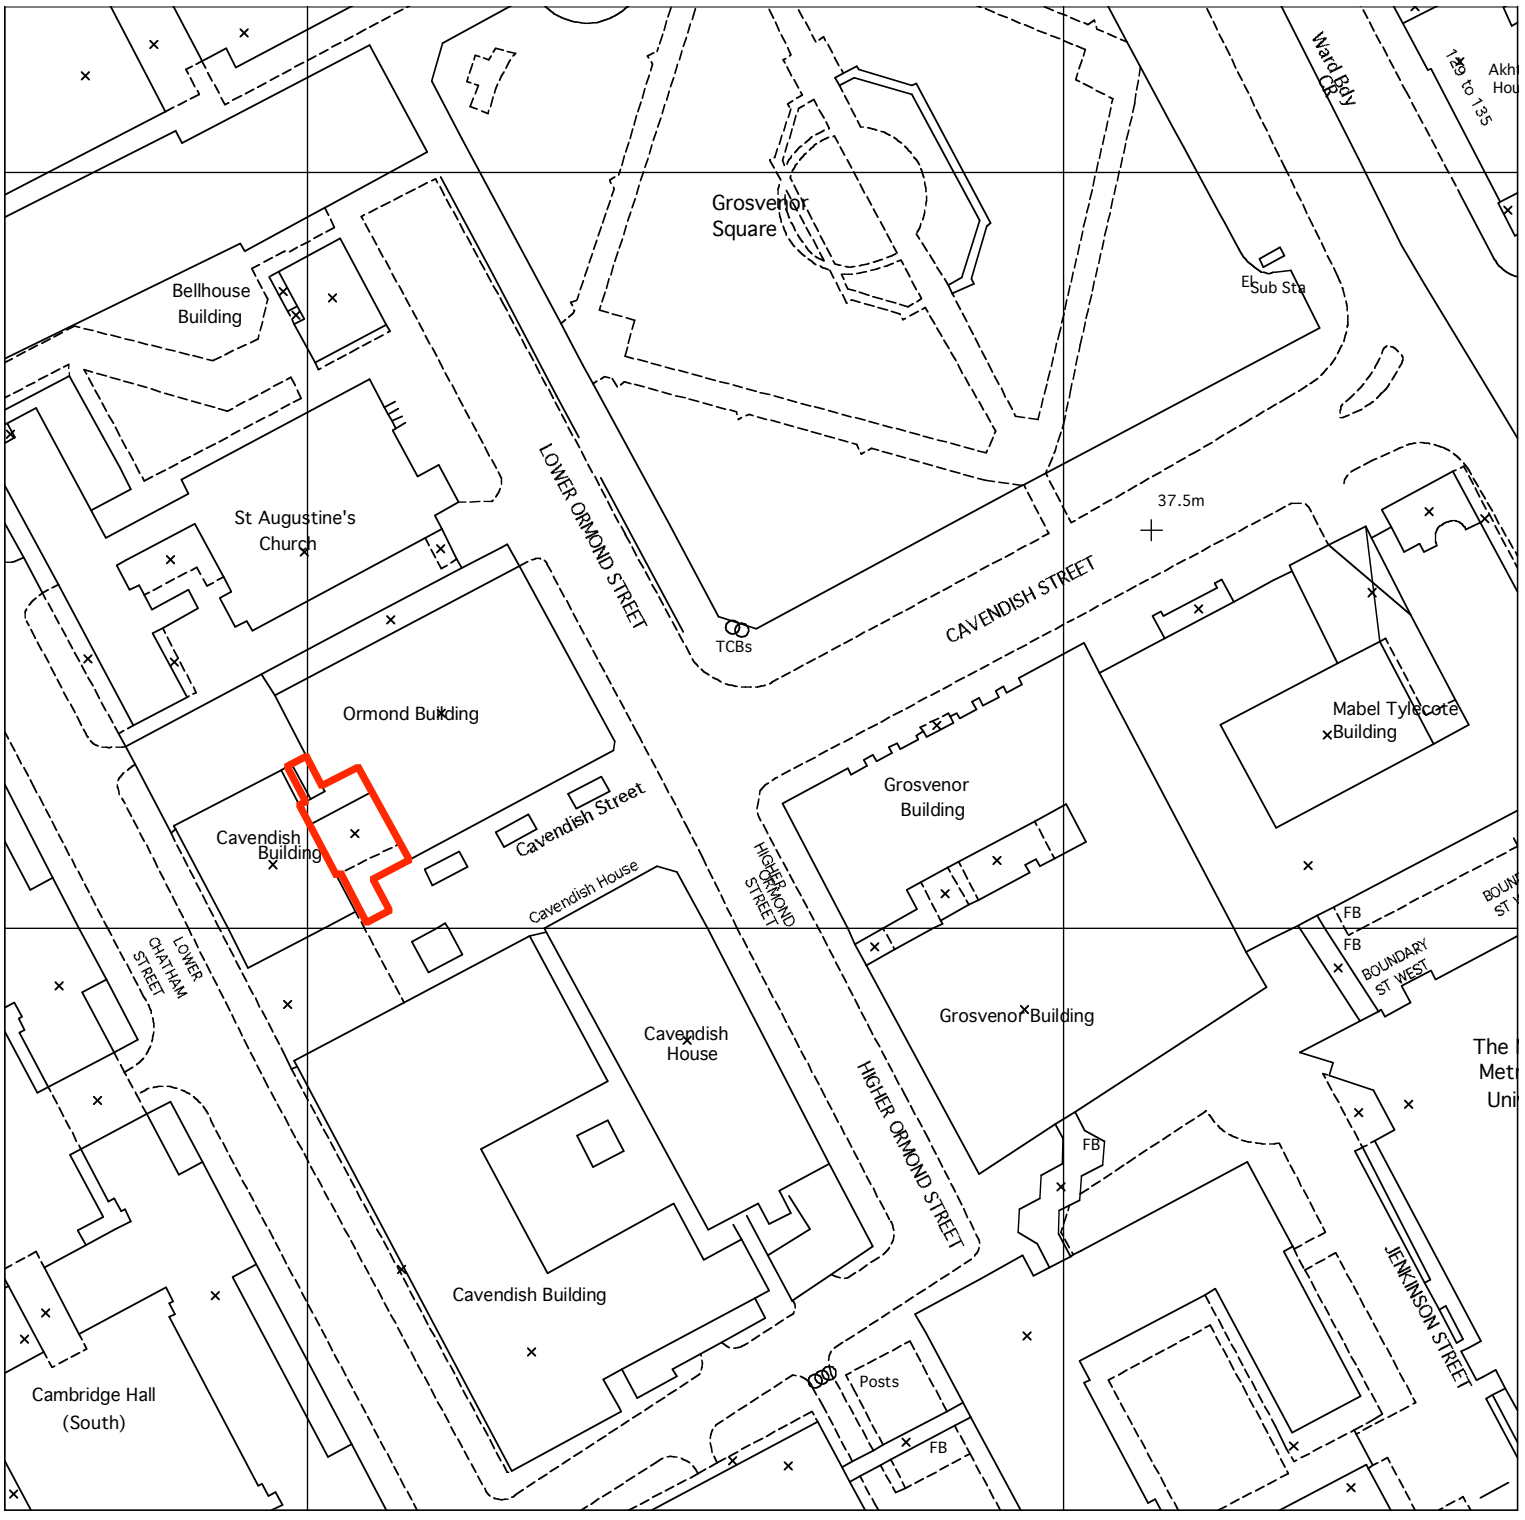

OMI ARCHITECTS

31, Blackfriars Road, Salford, Manchester M3 7AQ

t 44(0)161 832 3242
f 44(0)161 832 3623
e info@omiarchitects.com
w www.omiarchitects.com

PROJECT	ORMOND BUILDING, MMU				
DRAWING	LOCATION PLAN				
DATE	OCT'07	DRAWN BY	JM	SCALE	1:1000 @ A3
JOB NO.	1243	DWG.NO.	L/001 P2		