Futurama to remove existing dog rail & bike rack and not replaced.

Co-op or their contractors to provide two suitable new timber fascia backgrounds, dimensions as per scheme drawing.

Existing fascias will be removed in all cases by Futurama unless prior arrangements have been made

Co-op are to ensure that an L.Tsupply is left on the outside of the building to which Futurama can connect to illuminate any sign

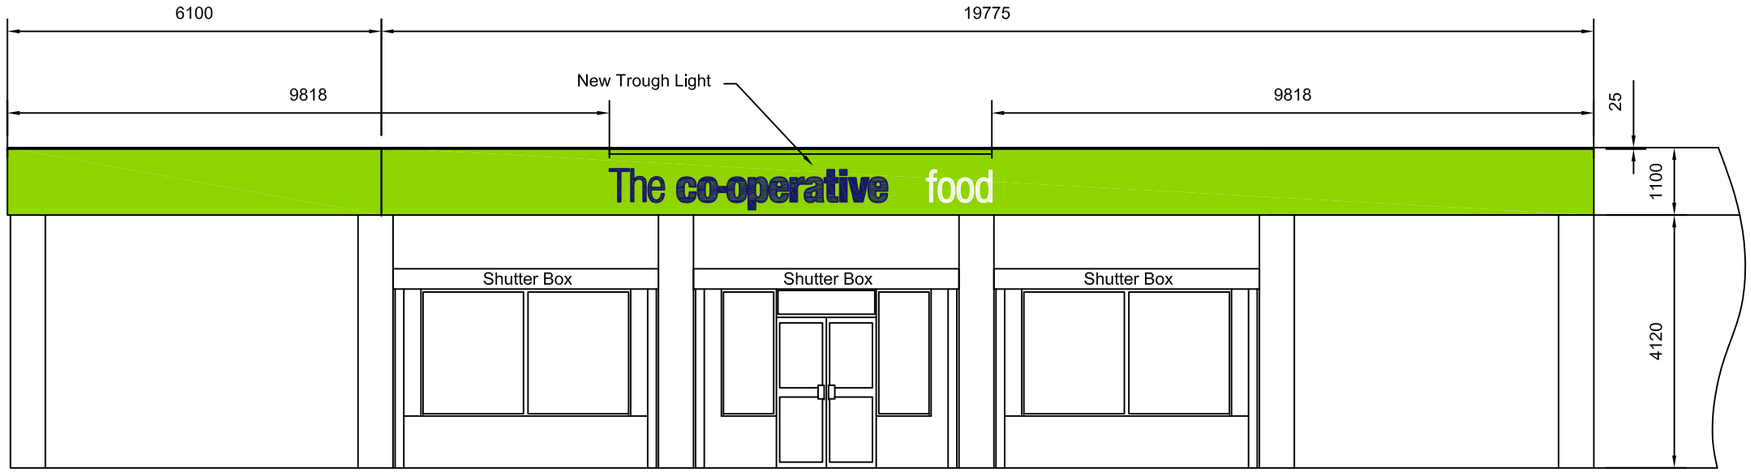

FRONT ELEVATION - SIGN C
with upstand

FRONT ELEVATION - SIGN A
393mm M5 moulded letters -
with upstand
SCALE 1:100

Signage specification: **Slimline Fascia 1 (Standard)**
Aluminium tray panel, 35mm deep on an aluminium back ladder frame & painted pantone green ref 375.
The letters: 'co-operative' to be moulded from silver acrylic with blue vinyl pantone ref 2757 applied to the faces.
The word 'The' is to be fret-cut from 5mm thick opaque blue acrylic pantone ref 2757 & fixed to the panel by 'fir tree' fixings.
The text 'food' to be fret cut 5mm white opaque acrylic,fixed by 'fir tree' fixings.
Externally illuminated by new trough lighting.

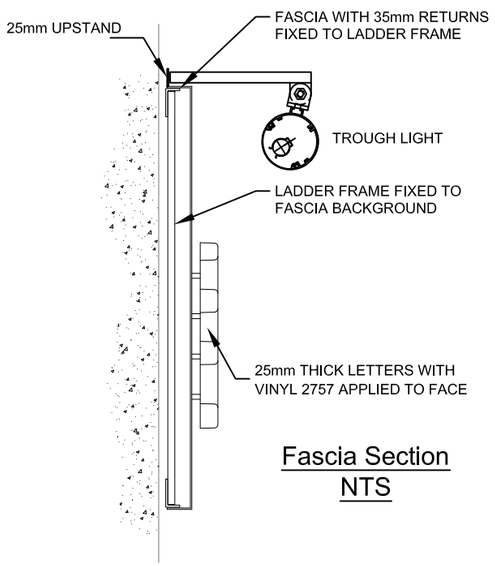

Fascia Section
NTS

Site Plan

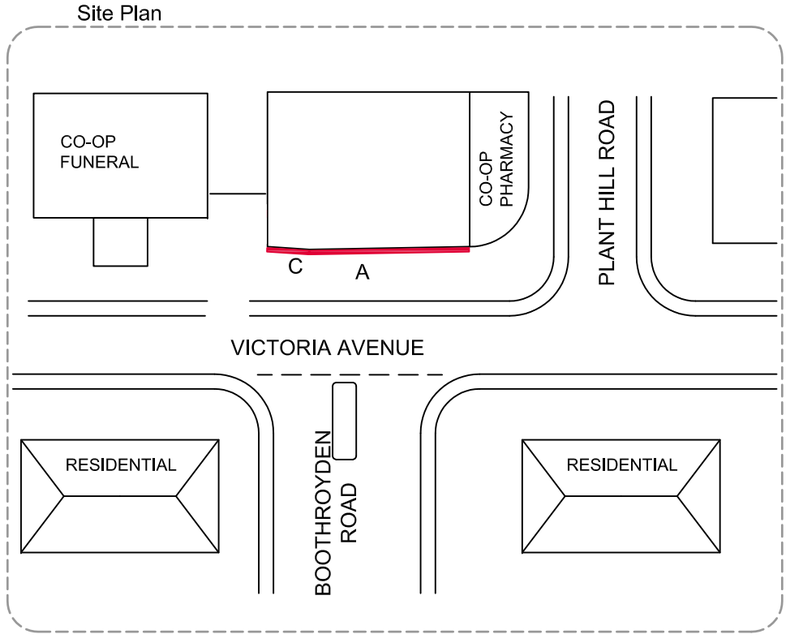

Rev	Date	Initials	Description
B	28/05/09	GH	ADD FASCIA C,EXTEND FASCIA A
A	28/05/09	DJ	ORIGINAL SCHEME

Client:

The co-operative

Site Address: HIGHER BLACKLEY
183-185 VICTORIA AVENUE
HIGHER BLACKLEY
MANCHESTER
M9 0RB

Dwg Name: 1/1

Dwg No: 102834

Dwg Scale: 100:1_@_A3

Date: 28/05/09 Revision:

Issued for: Planning Information

Drawn: GH Checked:

delivering branded environments™

futurama

Olympia House
Lockwood Court
Middleton Grove
Leeds
LS11 5TY
United Kingdom

Telephone:
0113 270 5595
Facsimile:
0113 277 1143
E-mail:
postbox@futurama.ltd.uk

© Copyright Design