THIS DRAWING IS PLANNING SUBMISSION ONLY

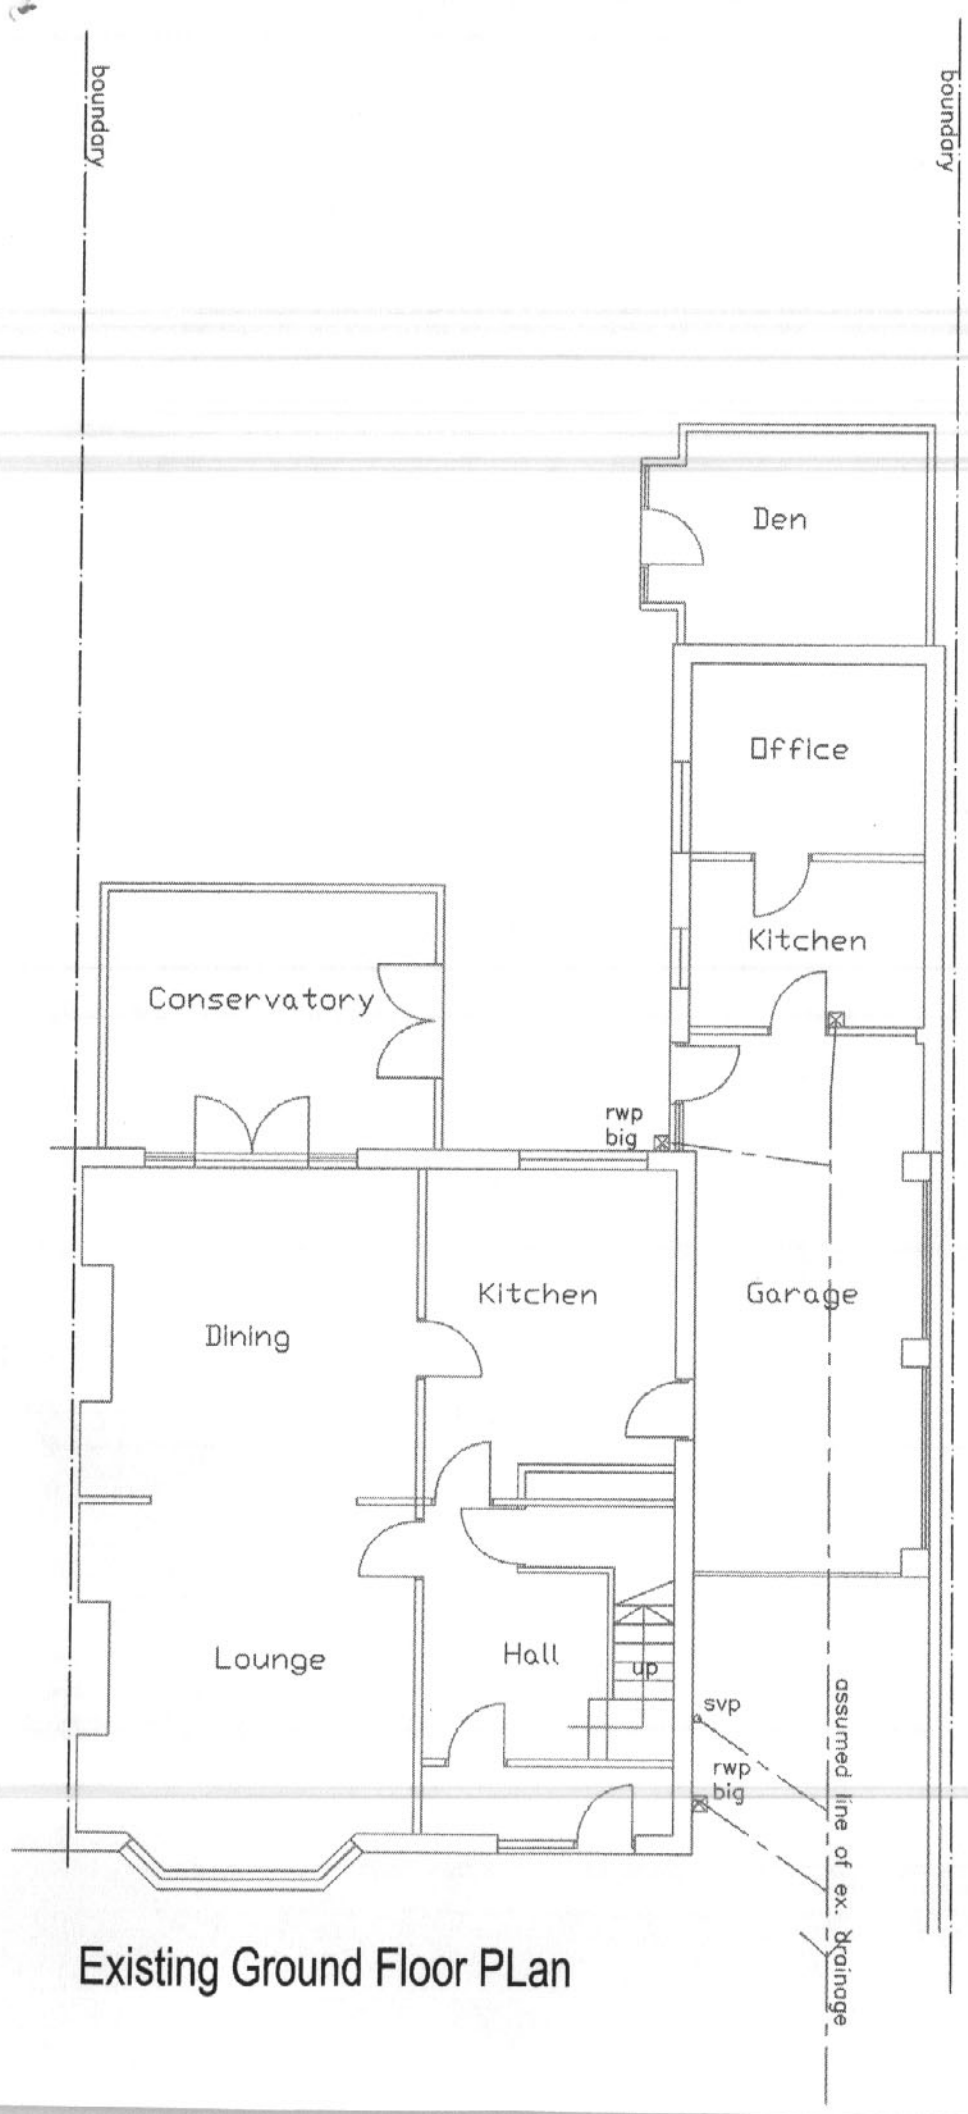

Existing Ground Floor PLan

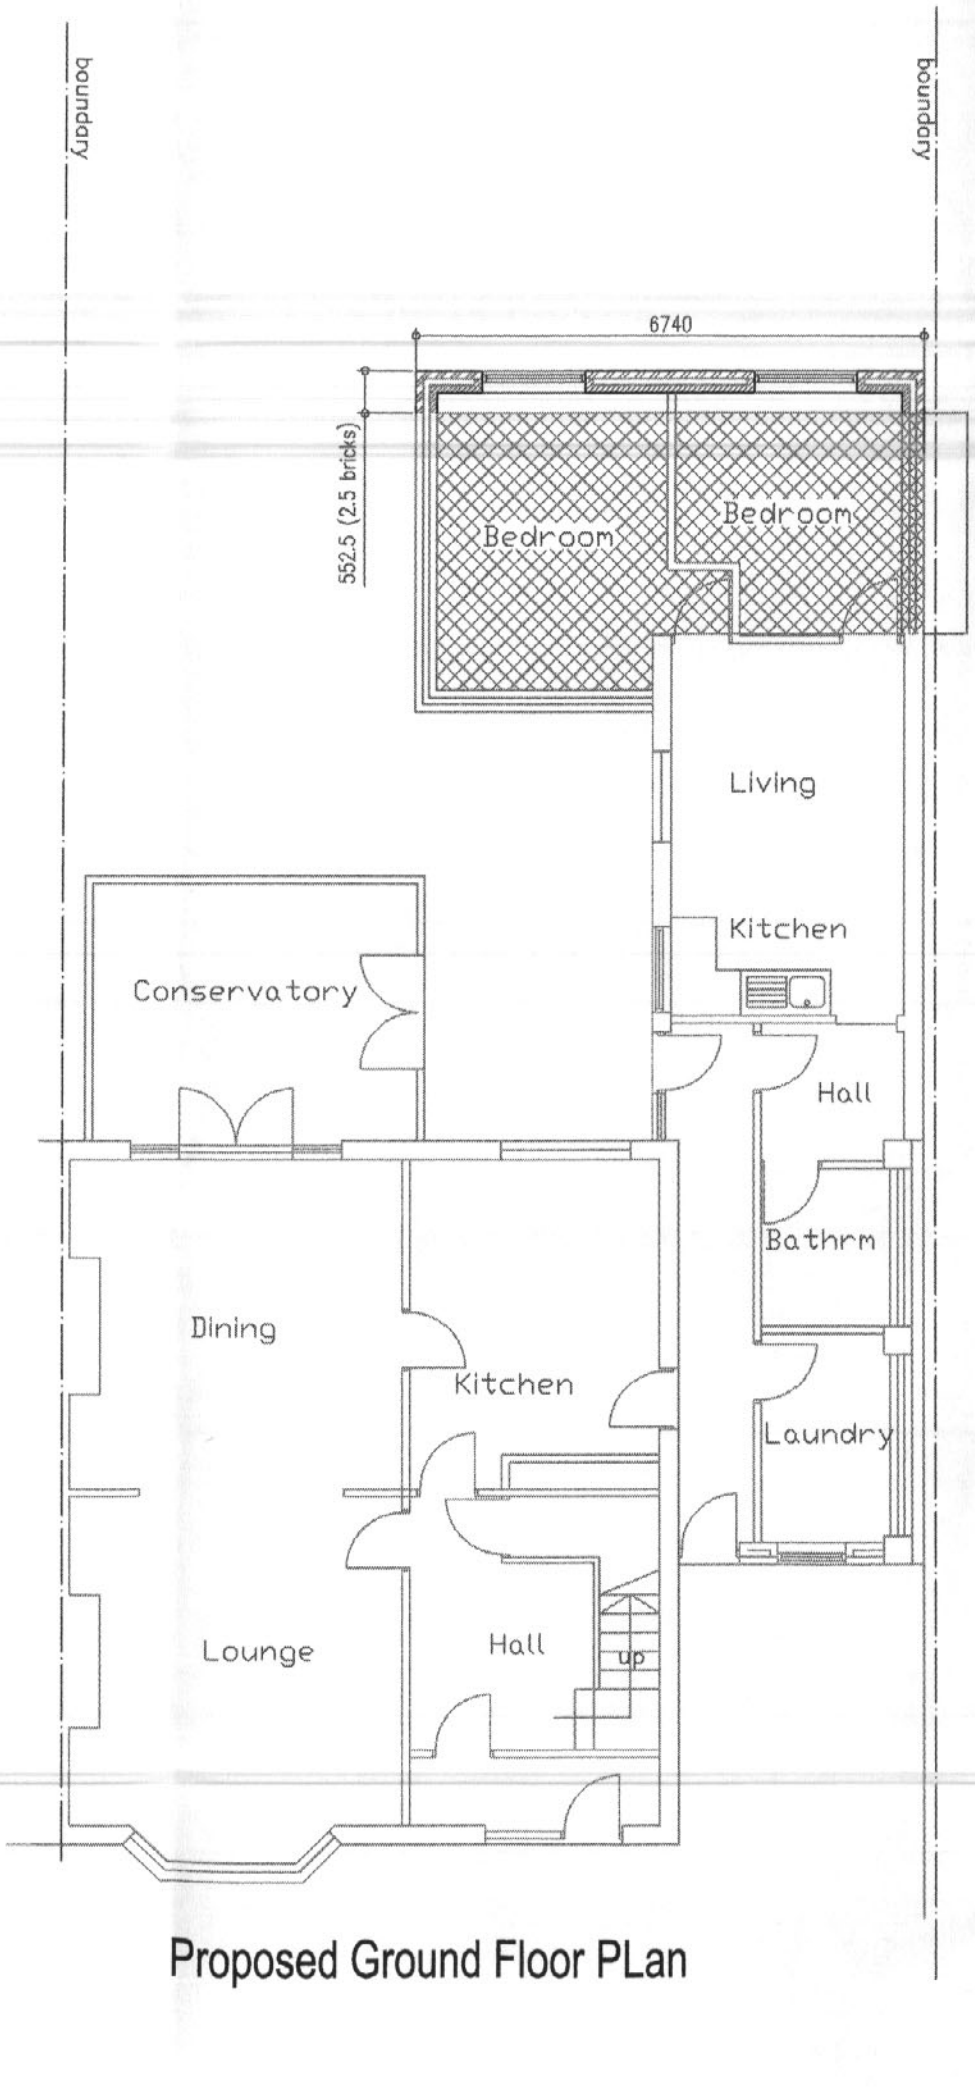

Proposed Ground Floor PLan

PLANNING
ACK'D
REPLIED
RECD 14 APR 2008
M
M
M
EQIL ACTION
INIT. RECD.
DATE

Rev. B 12.04.08
Amended to suit
planning conditions

Project
Proposed Single Storey Extension to rear & Pitched Roof to existing building
Mr & Mrs Thorpe
2 Hilltop Avenue
Blackley, Manchester
M9 6PU

Drawing Title
Ground Floor Plans

Dwg. No. 100/01/B
Scales 1:50
02/2008

THIS DRAWING IS FOR PLANNING SUBMISSION ONLY

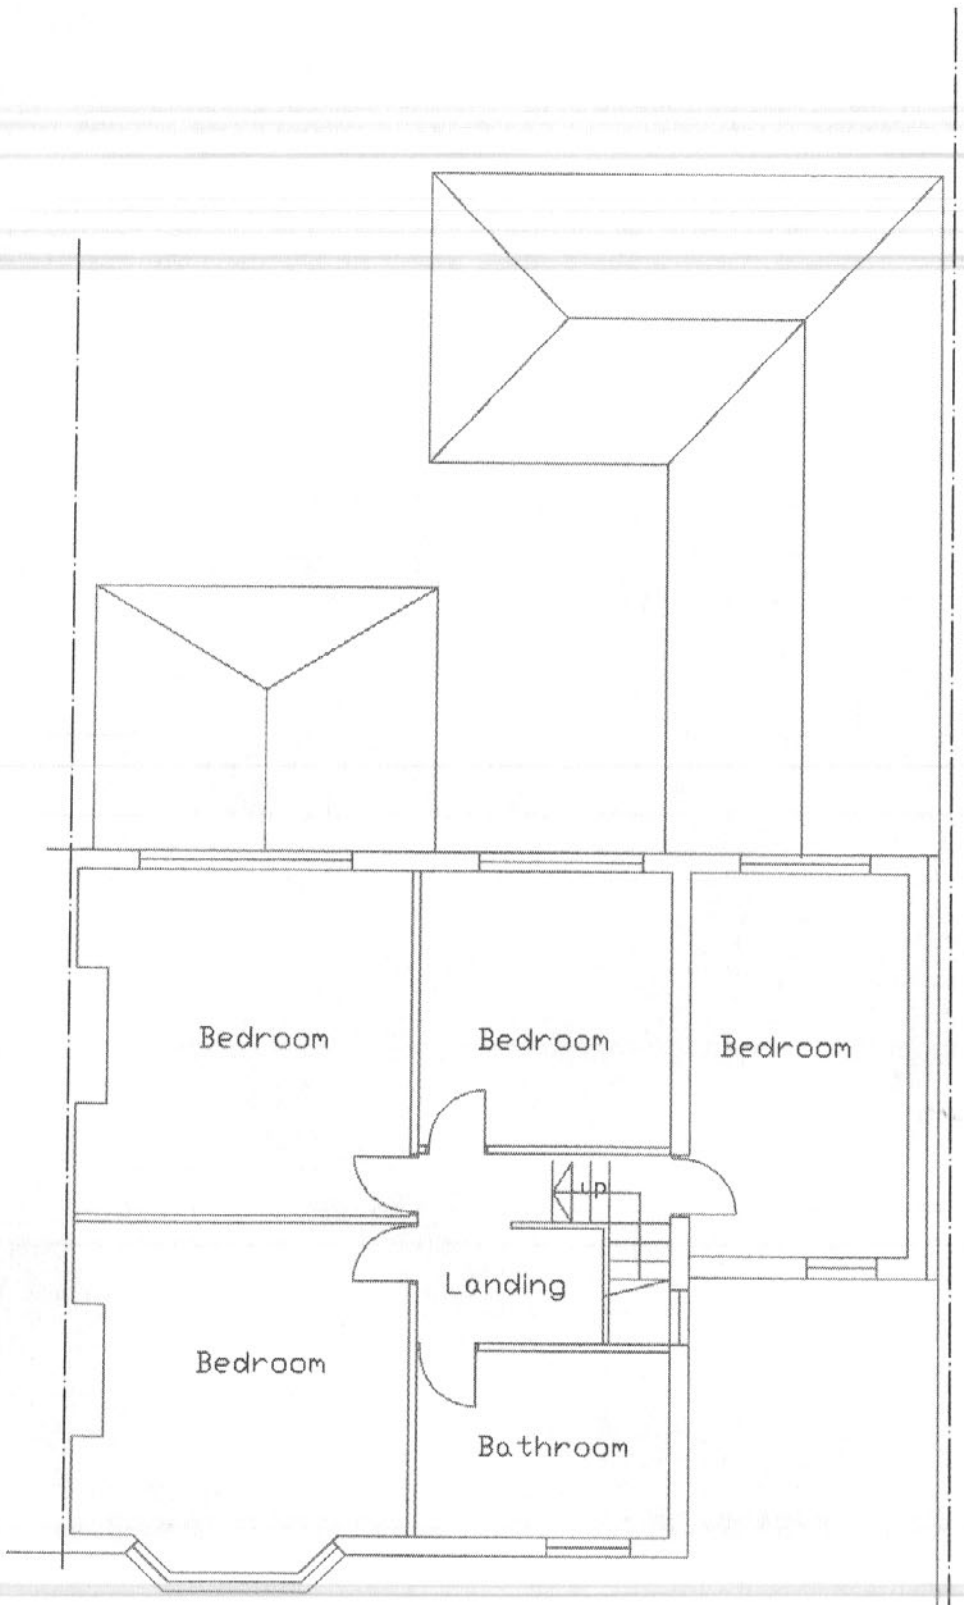

Existing First Floor PLan

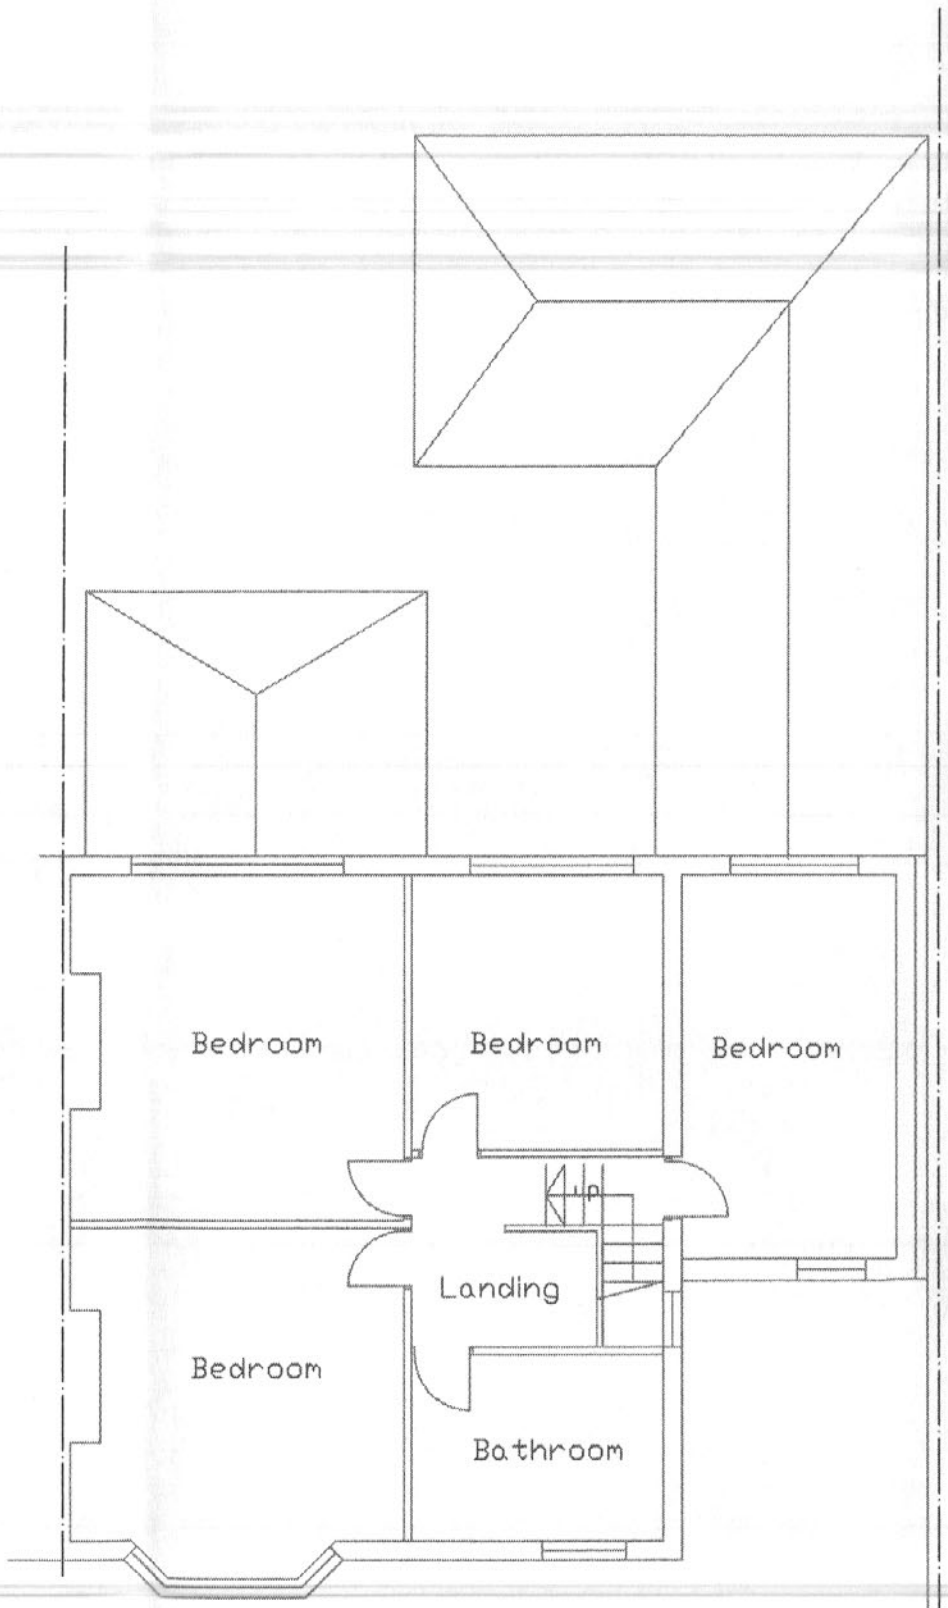

Proposed First Floor PLan

RECD 14 APR 2008

Rev. B 12.04.08
Amended to suit planning conditions

Project
Proposed Single Storey Extension to rear & Pitched Roof to existing building
Mr & Mrs Thorpe
2 Hilltop Avenue
Blackley, Manchester
M9 6PU

Drawing Title
First Floor Plans

Dwg. No. 100/02/B

Scales 1:100 | 02/2008