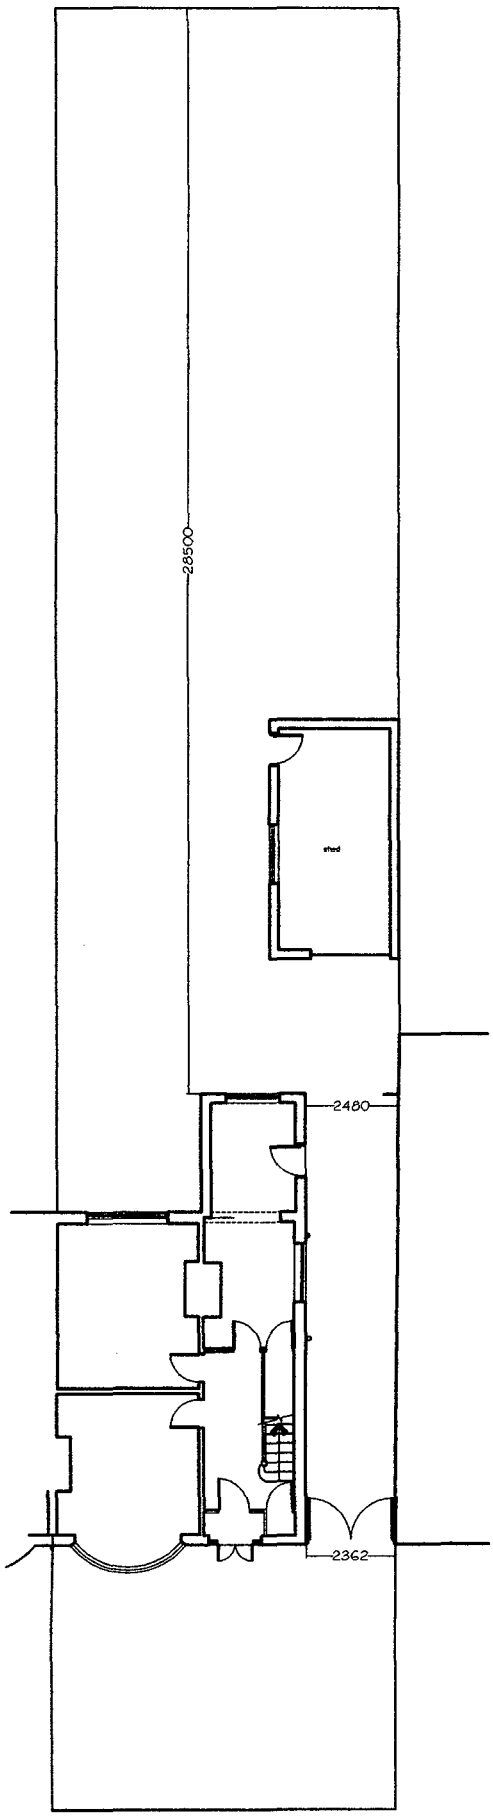

Existing Block Plan

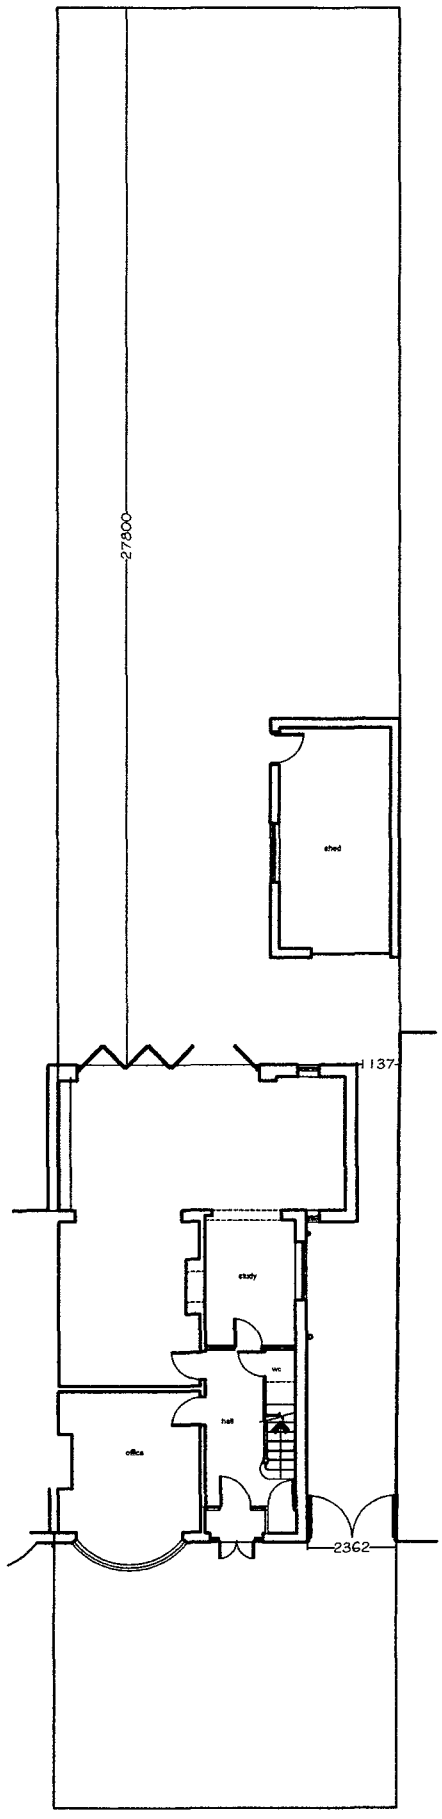

Proposed Block Plan

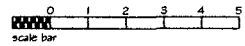



Drawing Number,	Date
BP01	27.3.12
Revision,	Scale, 1:200 A4

Project Title,

173 SCHOOL LANE
DIDSBURY
MANCHESTER
M19 1GN

Drawing Title,

EXISTING AND PROPOSED
BLOCK PLANS