
PLANNING
ACK'D
REPLIED
REC'D 27 NOV 2008
M
M
M
FOR ACTION

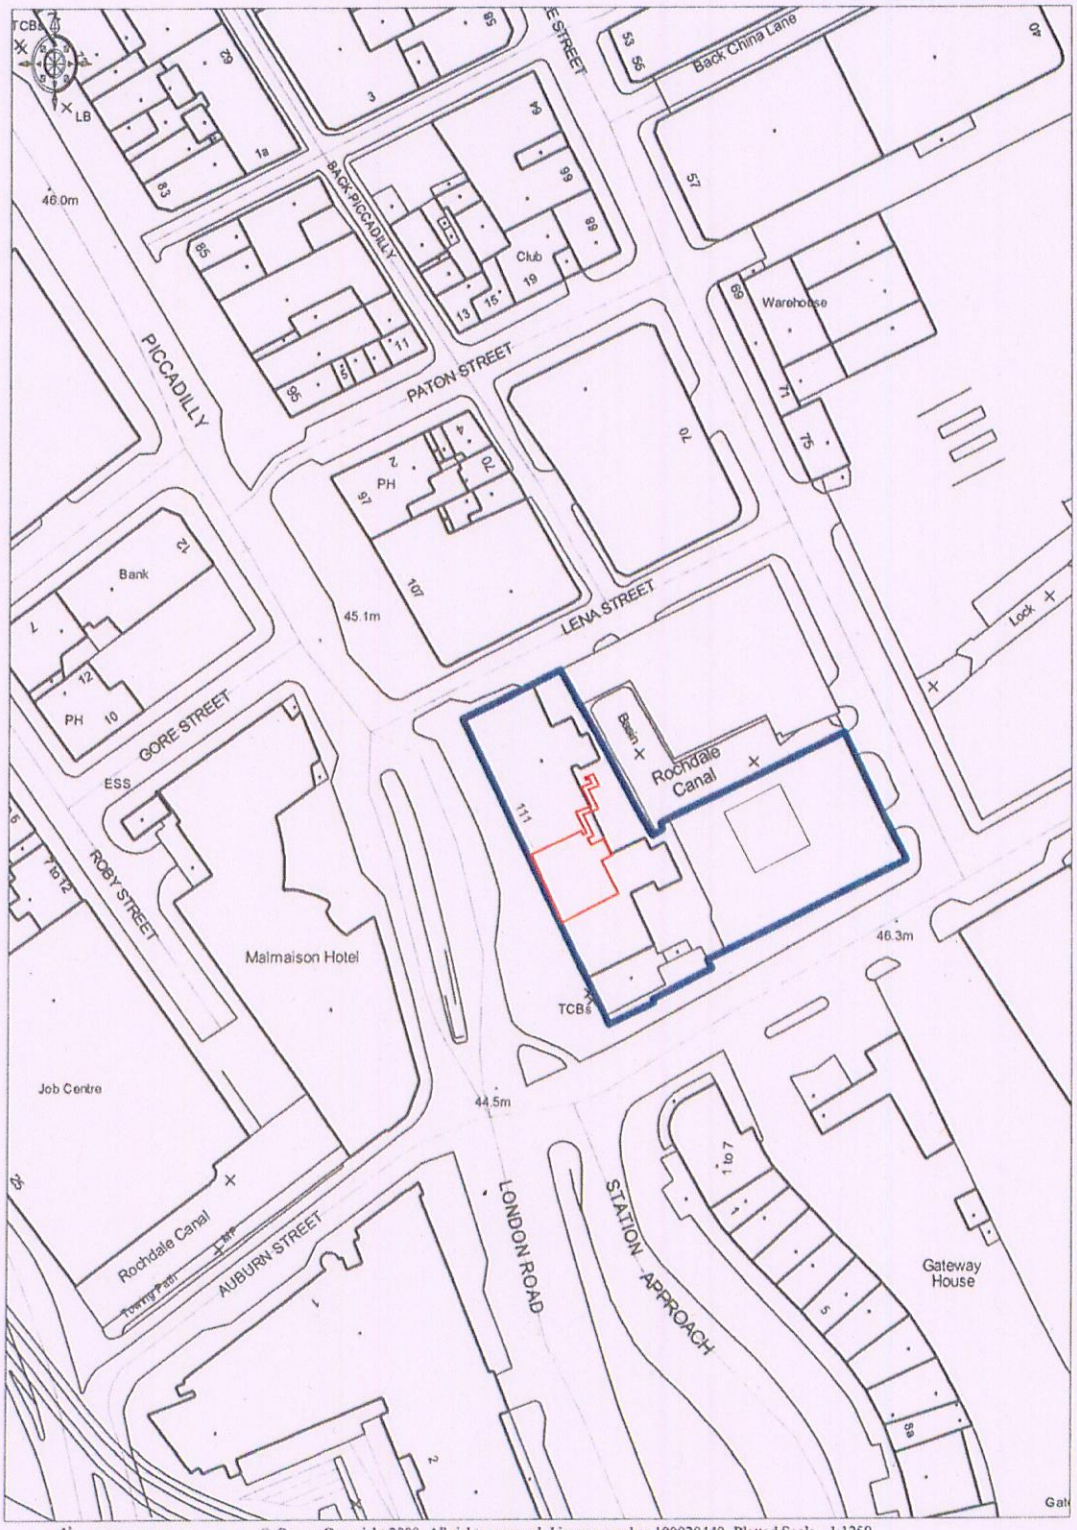

© Crown Copyright 2008. All rights reserved. Licence number 100020449. Plotted Scale - 1:1250

This map was created with Promap

PDF created with pdfFactory Pro trial version www.pdffactory.com