

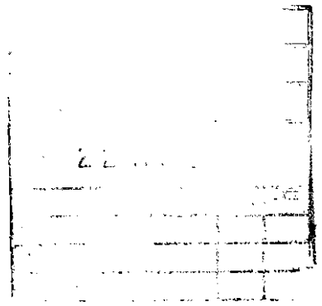

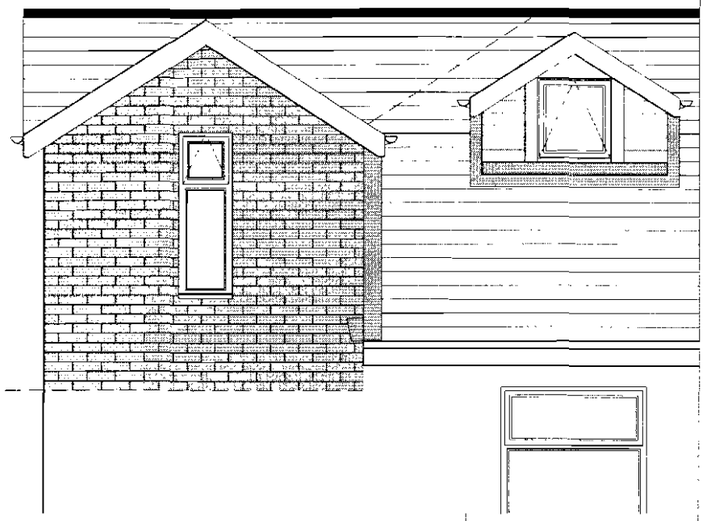

second



second

first

ground



second



front

side

rear

proposed elevations

SYSTEMATTIC LIMITED
4 Springfield Road - Altrincham - Cheshire
WA14 1HE
t. 0161 928 0034 - f. 0161 928 0048
www.systematic.co.uk

67 VICARS ROAD
CHORLTON
MANCHESTER

dwg. nr. 07

PROPOSED ELEVATIONS

scale	drawn	date	rev.
1 100	M.W.	08.05.12	A

All levels and dimensions must be checked on site by building contractor prior to commencement of works. Any variations must be reported to Systematic Limited. All information hereon in is the copyright of Systematic Limited. Copying in full or in part is forbidden without the written permission from Systematic Limited.

1:100 10 m
1:50 5 m
1:20 2 m

22 MAY 2012

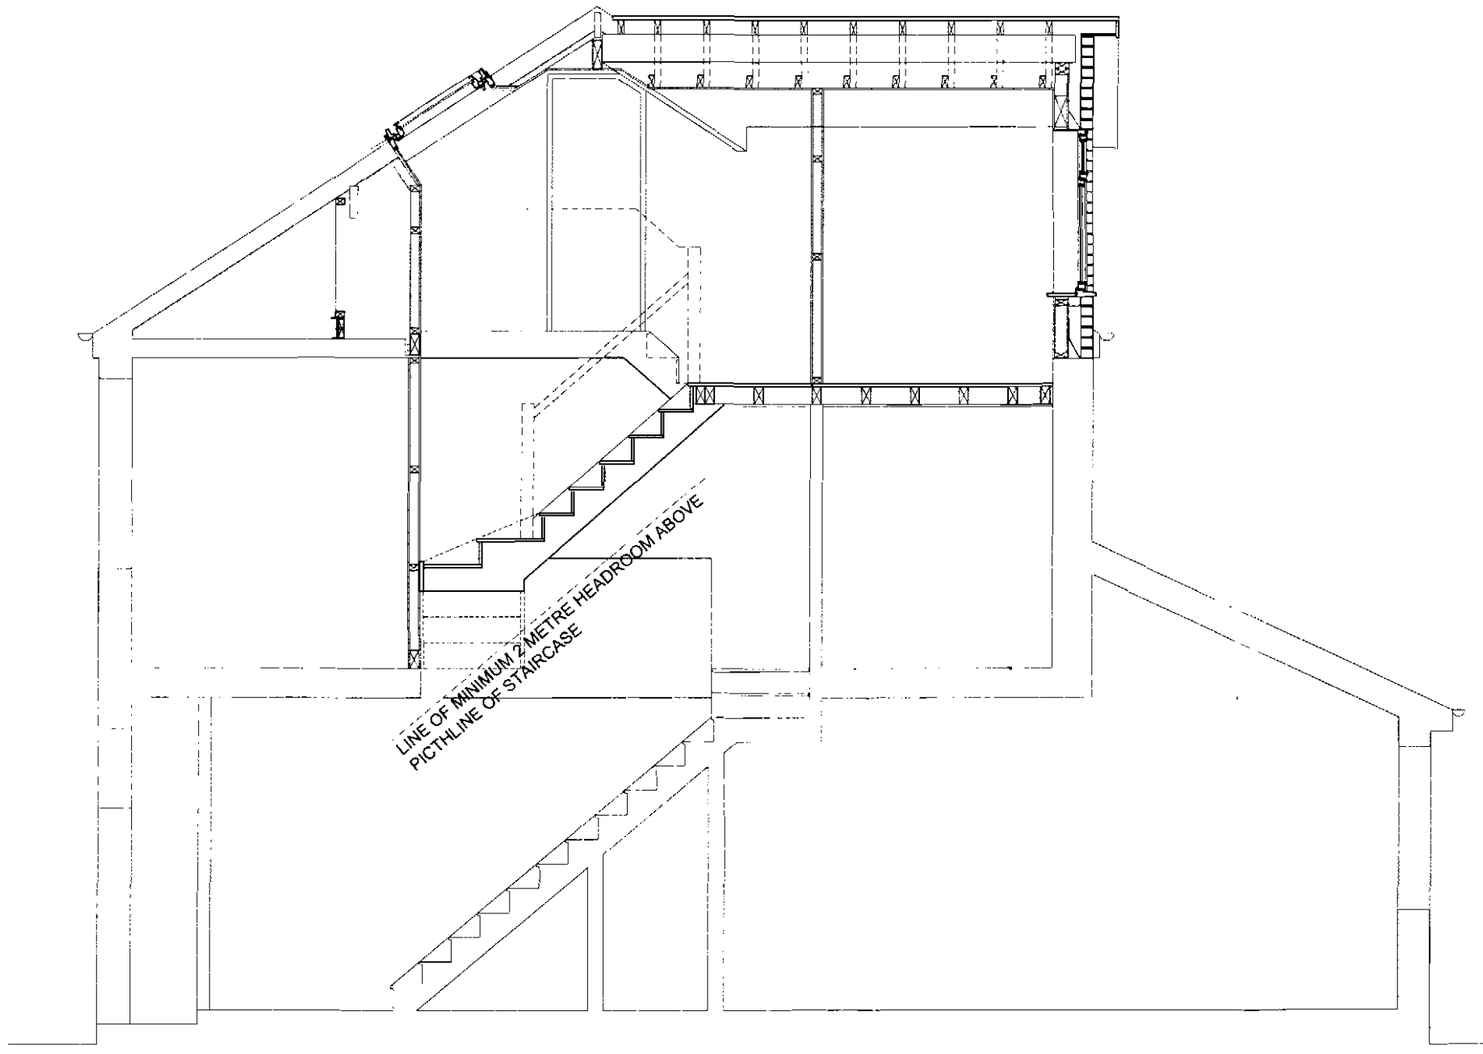

section C-C

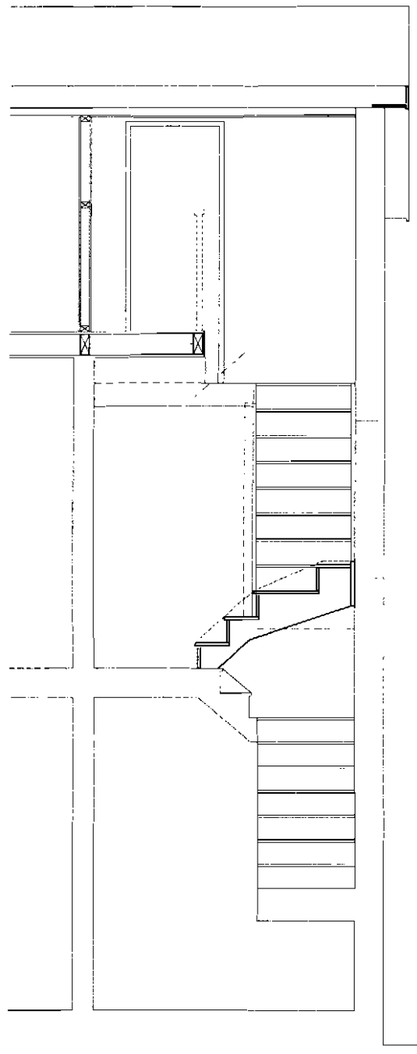

section D-D

All levels and dimensions must be checked on site by building contractor prior to commencement of works. Any variations must be reported to Systemattic Limited. All information hereon in is the copyright of Systemattic Limited. Copying in full or in part is forbidden without the written permission from Systemattic Limited.

1:100 10 m
1:50 5 m
1:20 2 m

SYSTEMATTIC LIMITED
4 Springfield Road - Altrincham - Cheshire
WA14 1HE
t. 0161 928 0034 - f. 0161 928 0048
www.systemattic.co.uk

67 VICARS ROAD
CHORLTON
MANCHESTER

dwg. nr. 08

PROPOSED SECTIONS
C-C & D-D

scale	drawn	date	rev.
1:50	M.W.	08.05.12	A

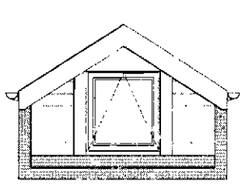

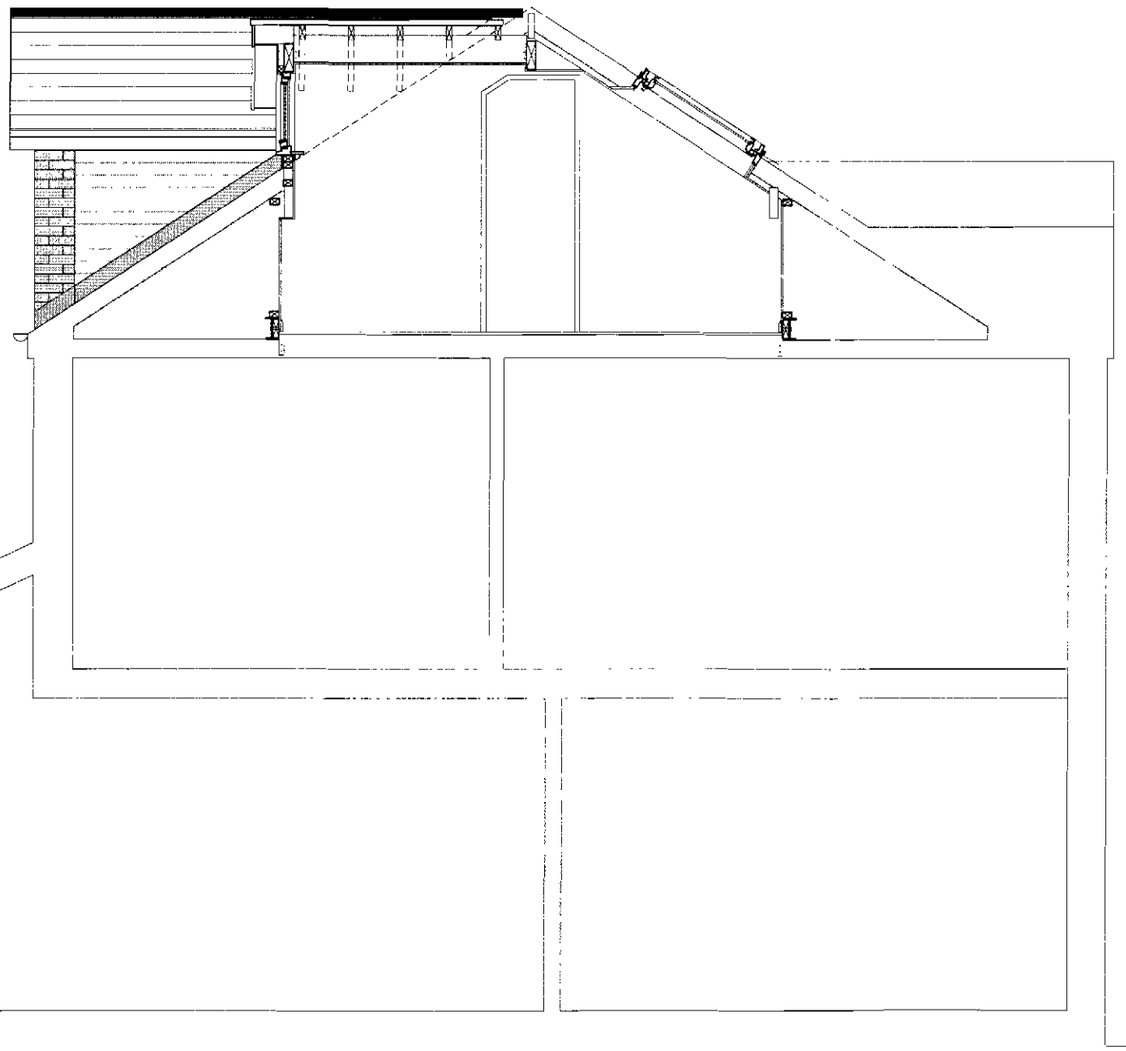

section F-F

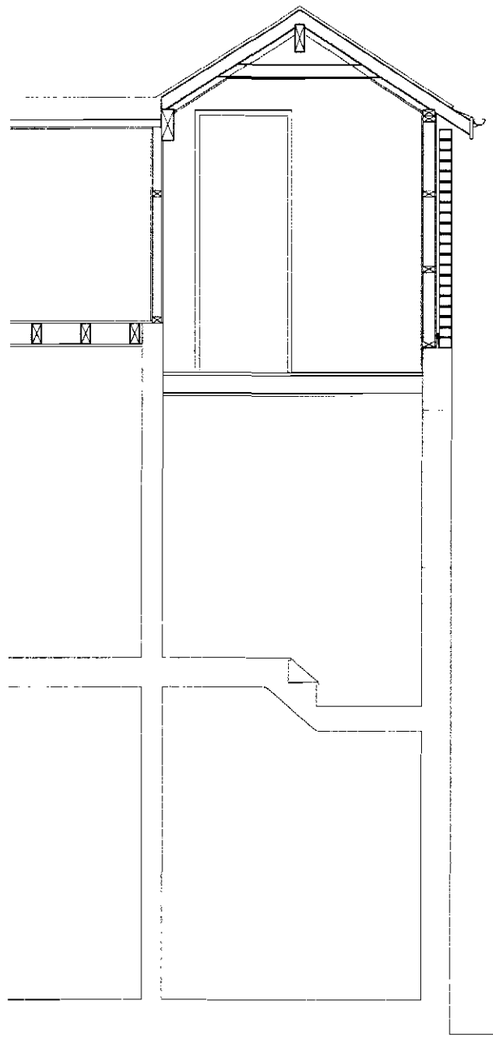

section E-E

All levels and dimensions must be checked on site by building contractor prior to commencement of works. Any variations must be reported to Systemattic Limited. All information hereon in is the copyright of Systemattic Limited. Copying in full or in part is forbidden without the written permission from Systemattic Limited.

1:100 10 m
1:50 5 m
1:20 2 m

SYSTEMATTIC LIMITED
4 Springfield Road - Altrincham - Cheshire
WA14 1HE
t. 0161 928 0034 - f. 0161 928 0048
www.systematic.co.uk

67 VICARS ROAD
CHORLTON
MANCHESTER

dwg. nr. 09

PROPOSED SECTIONS
E-E & F-F

scale	drawn	date	rev.
1:50	M.W.	08.05.12	A