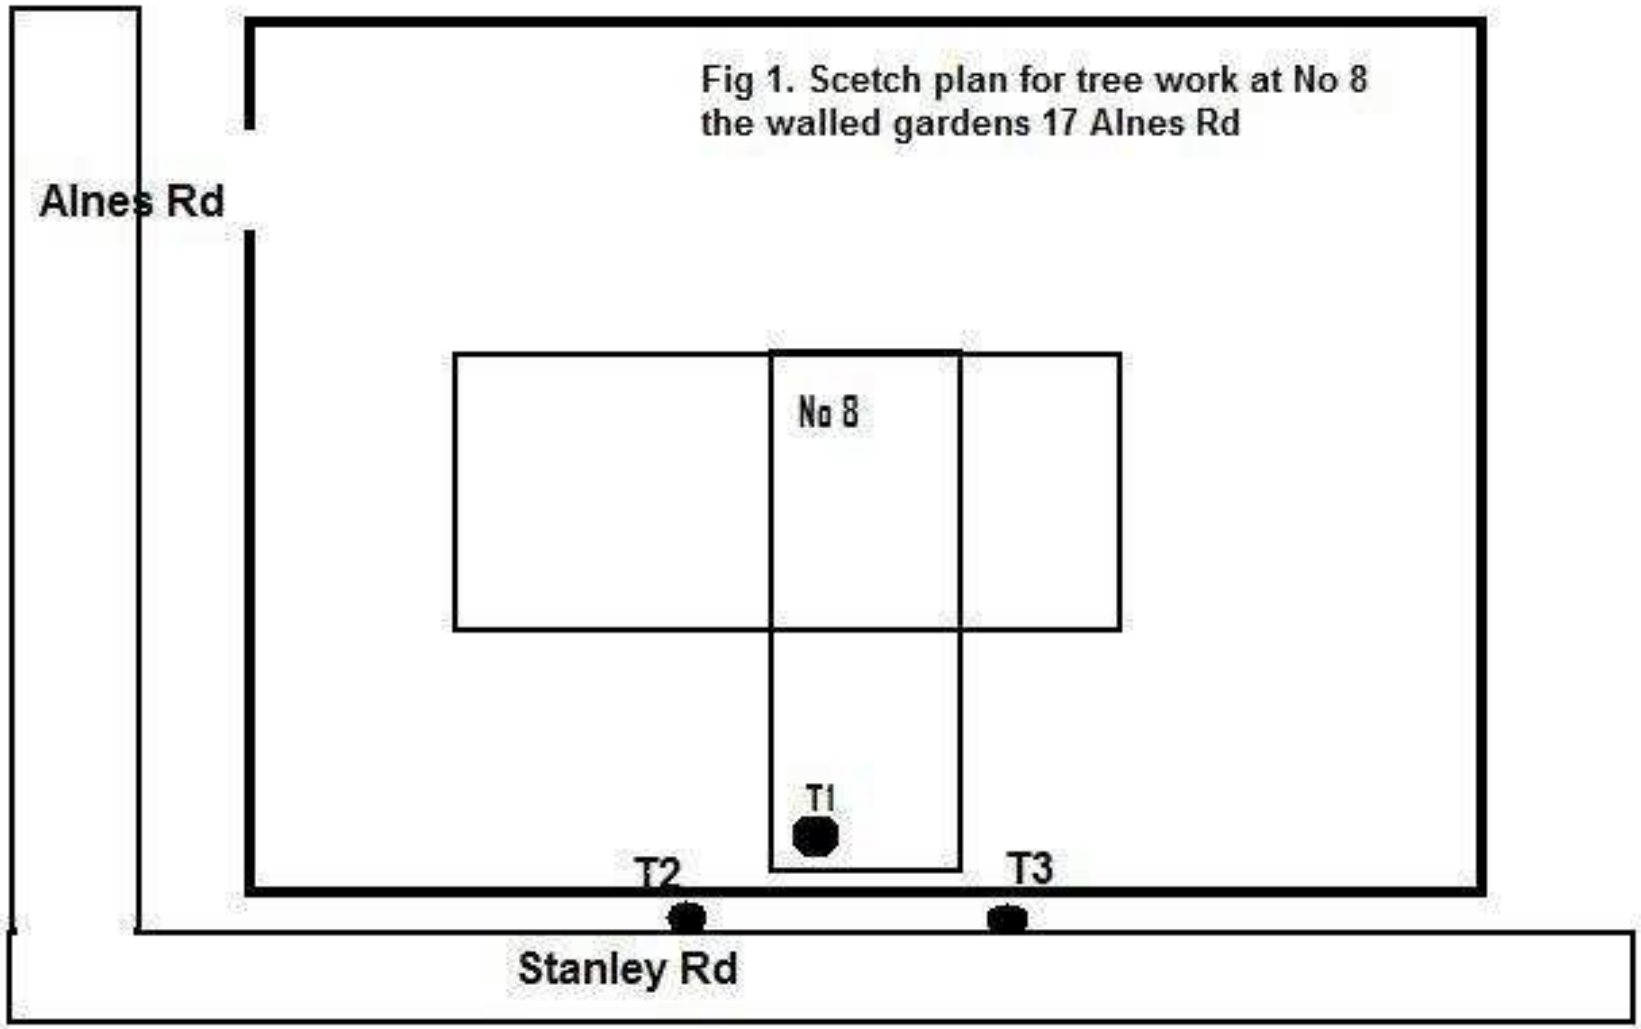

Fig 1. Scetch plan for tree work at No 8
the walled gardens 17 Alnes Rd
Alnes Rd
No 8
T1
T2
T3
Stanley Rd