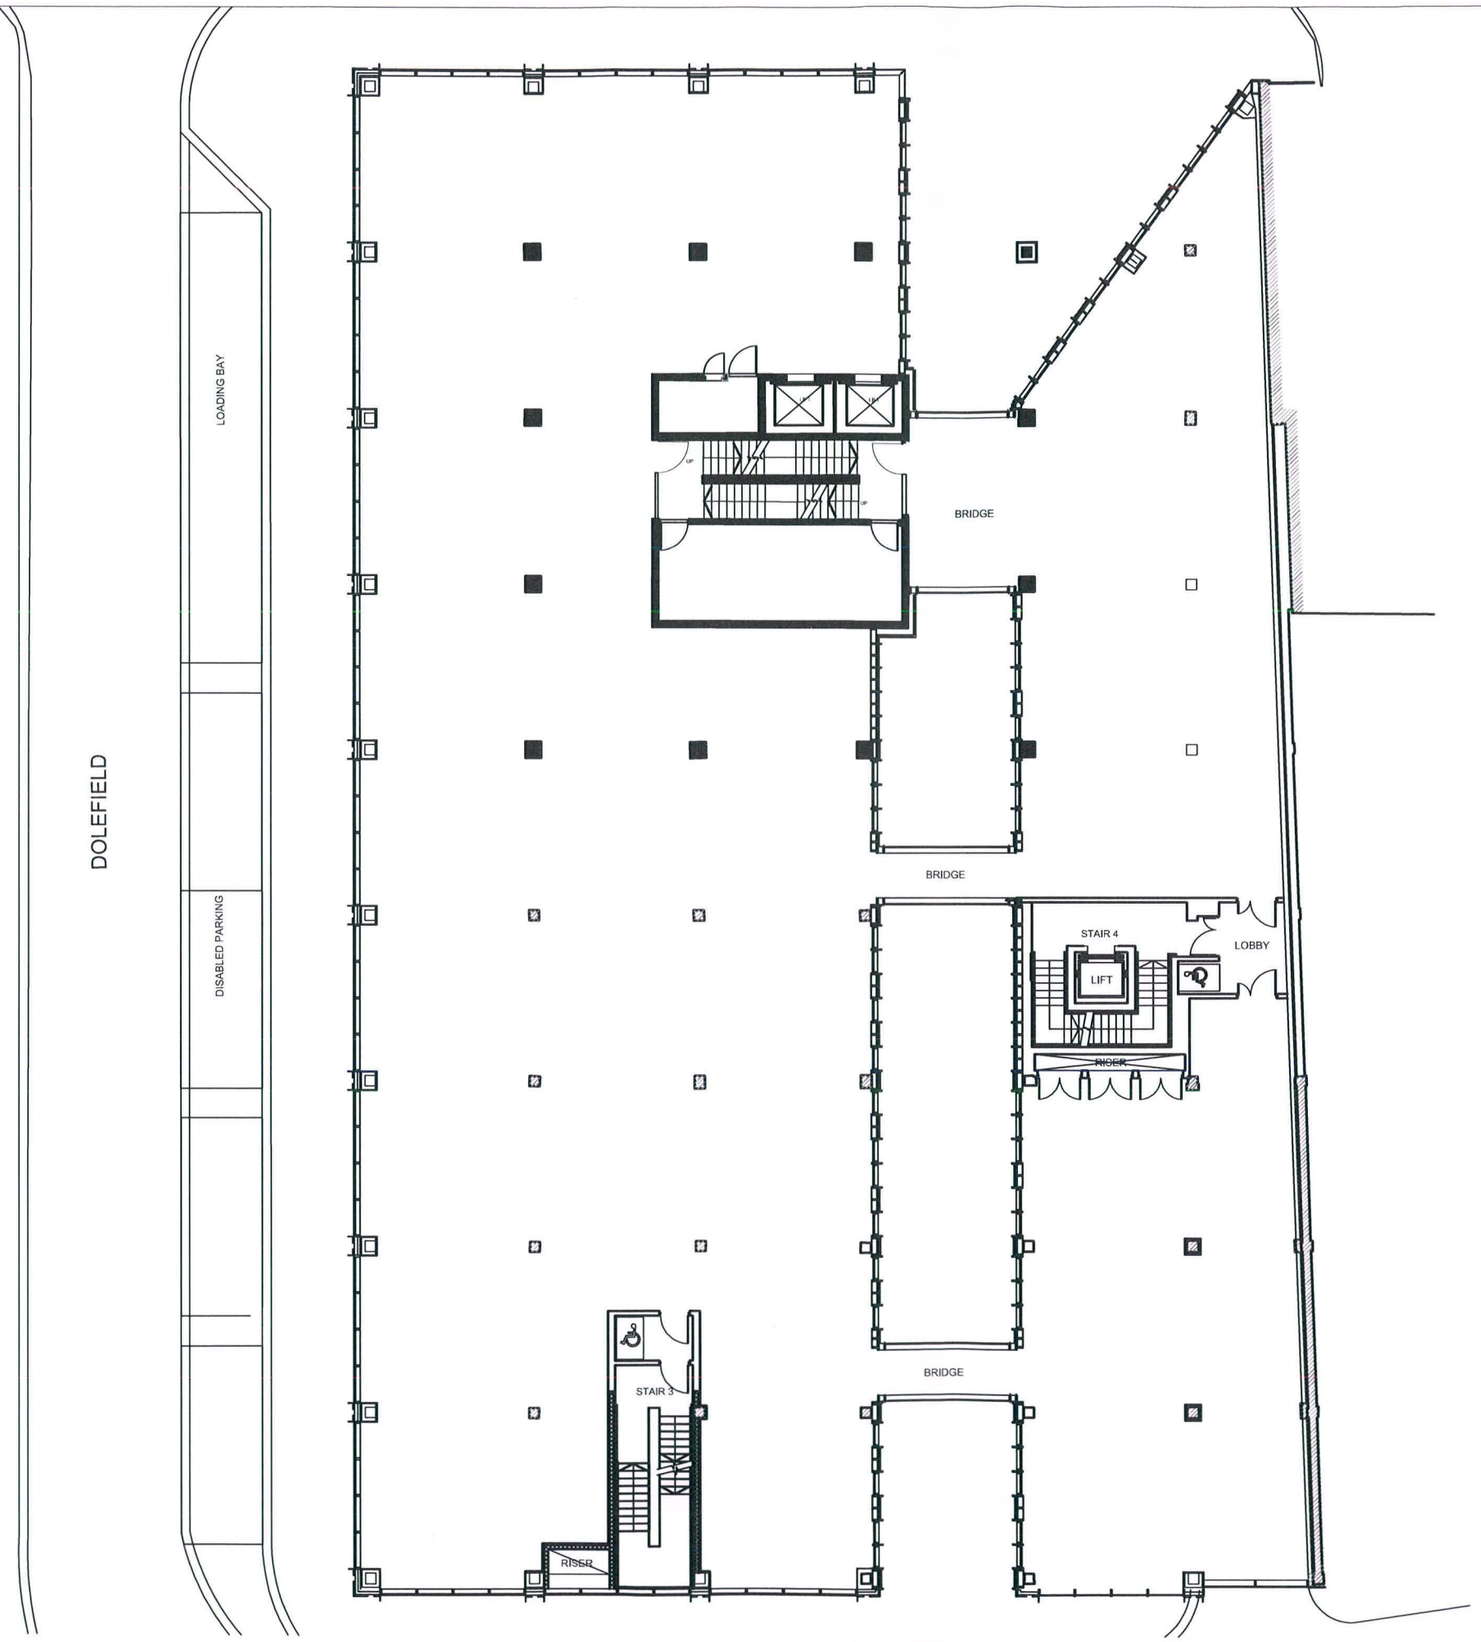


© COPYRIGHT
The copyright in this drawing is vested in OBI Property LLP and no licence or assignment of any kind has been, or is, granted to any third party whether by provision of copies or originals of the drawings or otherwise unless otherwise agreed in writing.

DO NOT SCALE FROM THIS DRAWING
The contractor shall check and verify all dimensions on site and report any discrepancies in writing to OBI Property LLP before proceeding with work.

FOR ELECTRONIC DATA ISSUE
Electronic data / drawings are issued as "read only" and should not be interrogated for measurement. All dimensions and levels should be read, only from those values stated in text, on the drawing.

AREA MEASUREMENT
The areas are approximate and can only be verified by a detailed dimensional survey of the completed building. Any decisions to be made on the basis of these predictions, whether as to project viability, pre-letting, lease agreements or the like, should include due allowance for the increases and decreases inherent in the design development and building processes. Figures relate to the likely areas of the building at the current state of the design and using the Gross External Area (GEA) / Gross Internal Area (GIA) / Nett Internal Area (NIA) method of measurement from the Code of Measuring Practice, 5th Edition (RICS Code of Practice). All areas are subject to Town Planning and Conservation Area Consent, and detailed Rights to Light analysis.

NOTES:

PARTITION & DOORS

- New infill blockwork wall
- Existing walls
- New stud partition wall
- New opening and door

PLANNING AND BUILDING CONTROL
01 JUN 2012

FIRST FLOOR - EXISTING PLAN

The Avenue/NORTH Spinningfields

drawing status
- information
- comment
- tender

Client: Allied London

Drawing Title: First Floor - Existing Plan
The Avenue North
Spinningfields, Manchester

Job no	Date	Dm
JW-01149-FF-1.0	Oct 2011	J Weilding
	Scale 1:200@A3	Rev

OBI PROPERTY
80 Mosley Street . Manchester . M2 3FX . T: 0161 237 1717 . www.obiproperty.co.uk


© COPYRIGHT
The copyright in this drawing is vested in OBI Property LLP and no licence or assignment of any kind has been, or is, granted to any third party whether by provision of copies or originals of the drawings or otherwise unless otherwise agreed in writing.

DO NOT SCALE FROM THIS DRAWING
The contractor shall check and verify all dimensions on site and report any discrepancies in writing to OBI Property LLP before proceeding with work.

FOR ELECTRONIC DATA ISSUE
Electronic data / drawings are issued as "read only" and should not be interrogated for measurement. All dimensions and levels should be read, only from those values stated in text, on the drawing.

AREA MEASUREMENT
The areas are approximate and can only be verified by a detailed dimensional survey of the completed building. Any decisions to be made on the basis of these predictions, whether as to project viability, pre-letting, lease agreements or the like, should include due allowance for the increases and decreases inherent in the design development and building processes. Figures relate to the likely areas of the building at the current state of the design and using the Gross External Area (GEA) / Gross Internal Area (GIA) / Nett Internal Area (NIA) method of measurement from the Code of Measuring Practice, 5th Edition (RICS Code of Practice). All areas are subject to Town Planning and Conservation Area Consent, and detailed Rights to Light analysis.

NOTES:

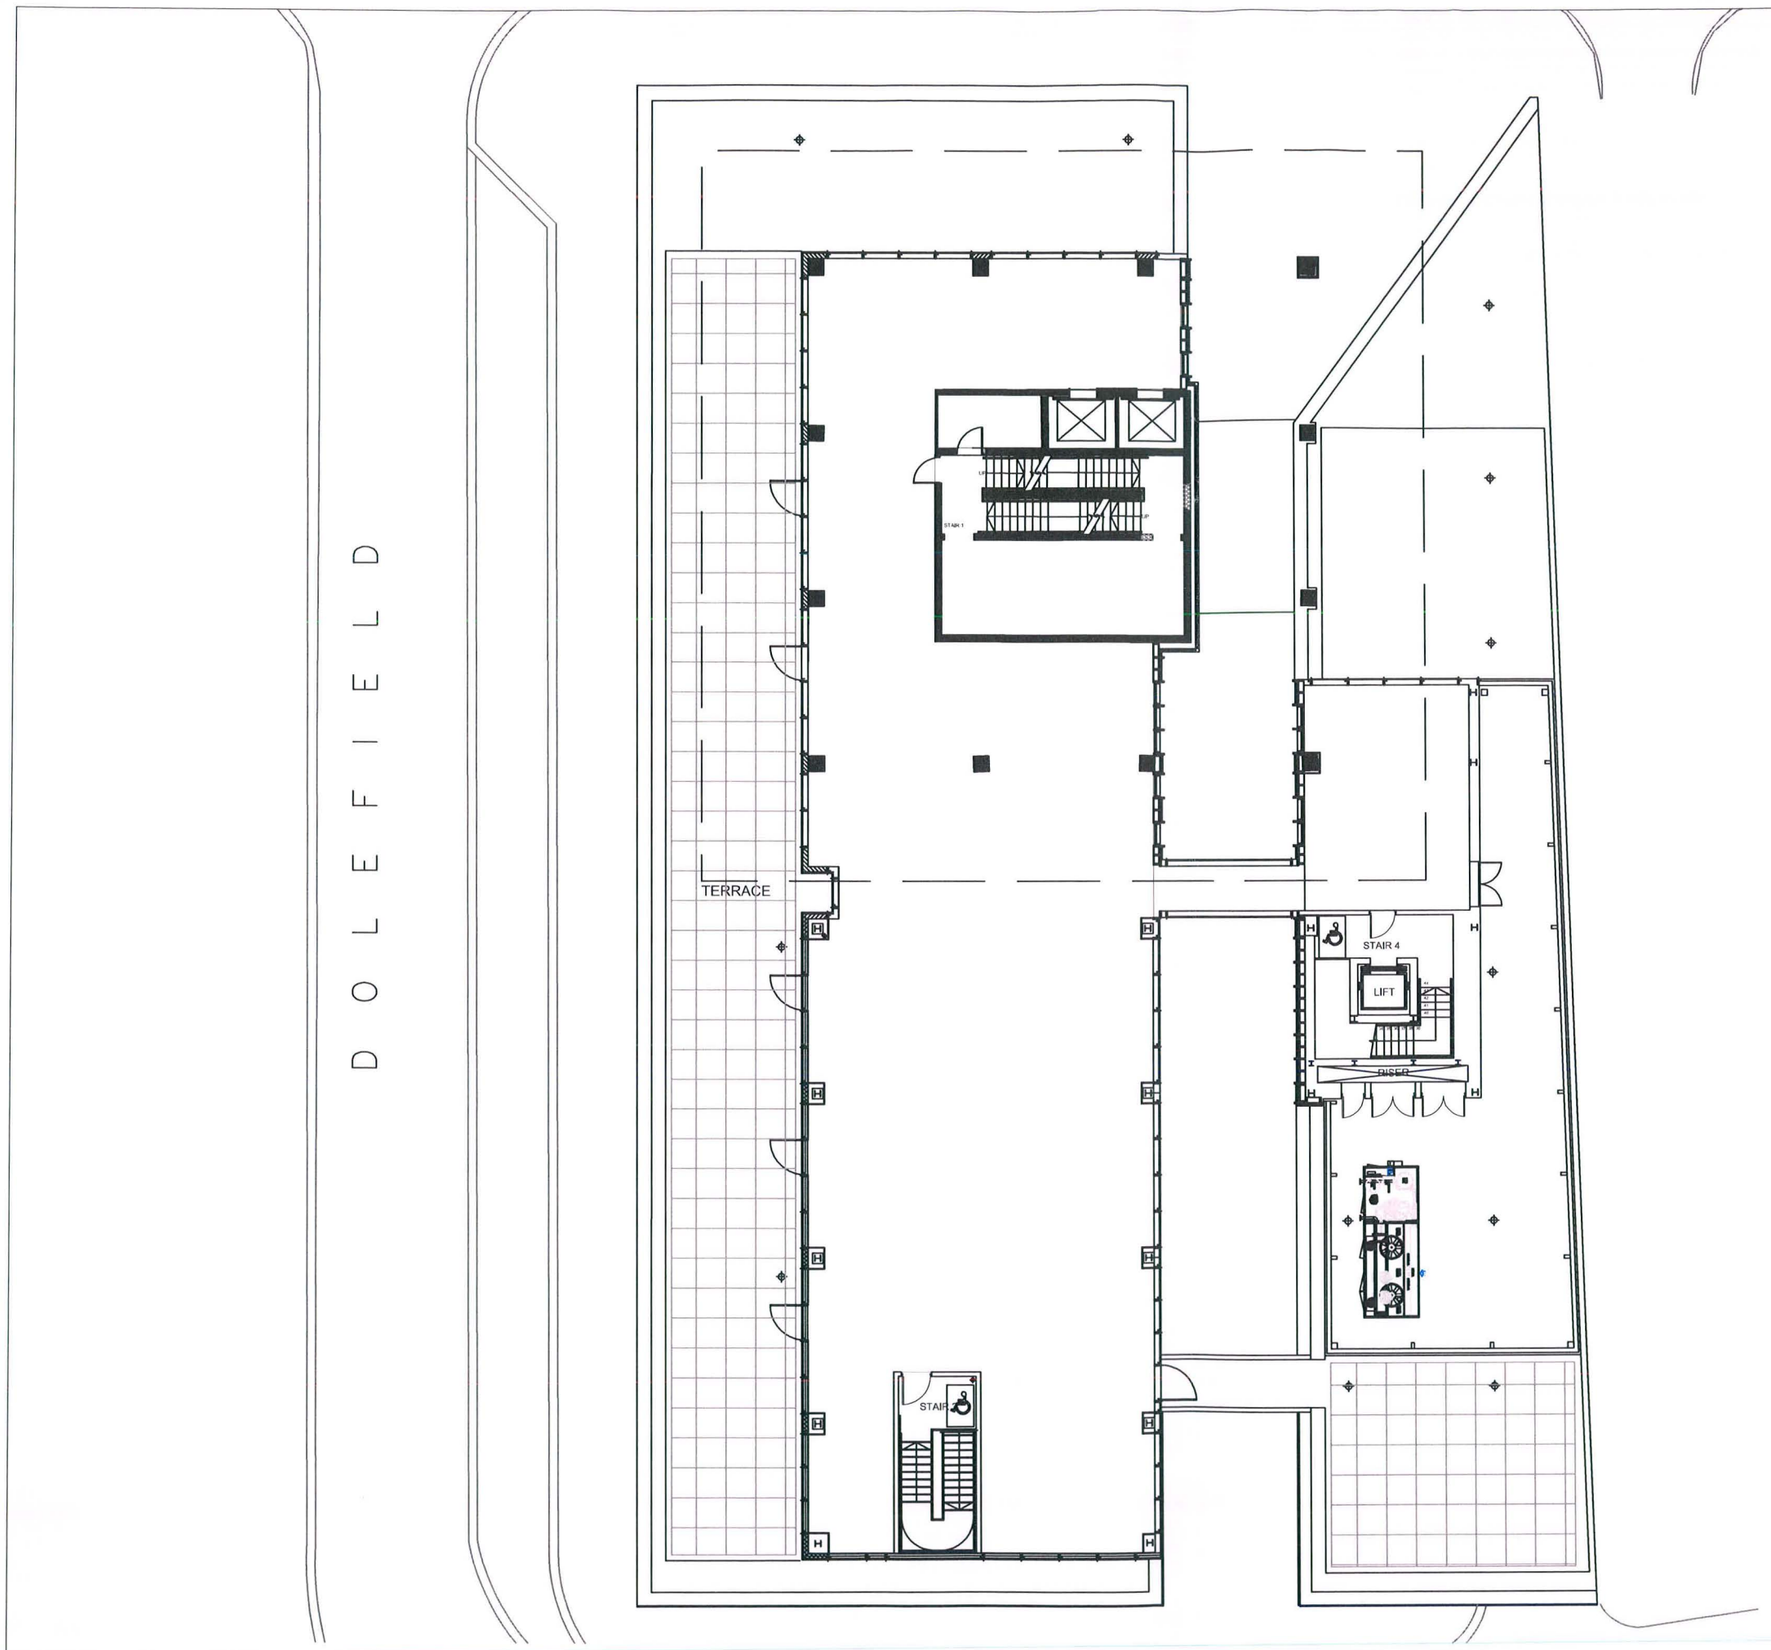

PARTITION & DOORS

- New blockwork wall
- Existing walls
- New stud partition wall
- New opening and door
- New glazing

PLANNING AND BUILDING CONTROL
01 JUN 2012

SECOND FLOOR - EXISTING PLAN


The Avenue/NORTH
Spinningfields

drawing status
information
comment
tender

Client: Allied London
Drawing Title: Second Floor - Existing Plan
The Avenue North
Spinningfields, Manchester

Job no: JW-01149-SF-2.0
Date: Oct 2011
Dm: J Welding
Scale: 1:200@A3
Rev:

OBI PROPERTY
80 Mosley Street . Manchester . M2 3FX . T: 0161 237 1717 . www.obiproperty.co.uk

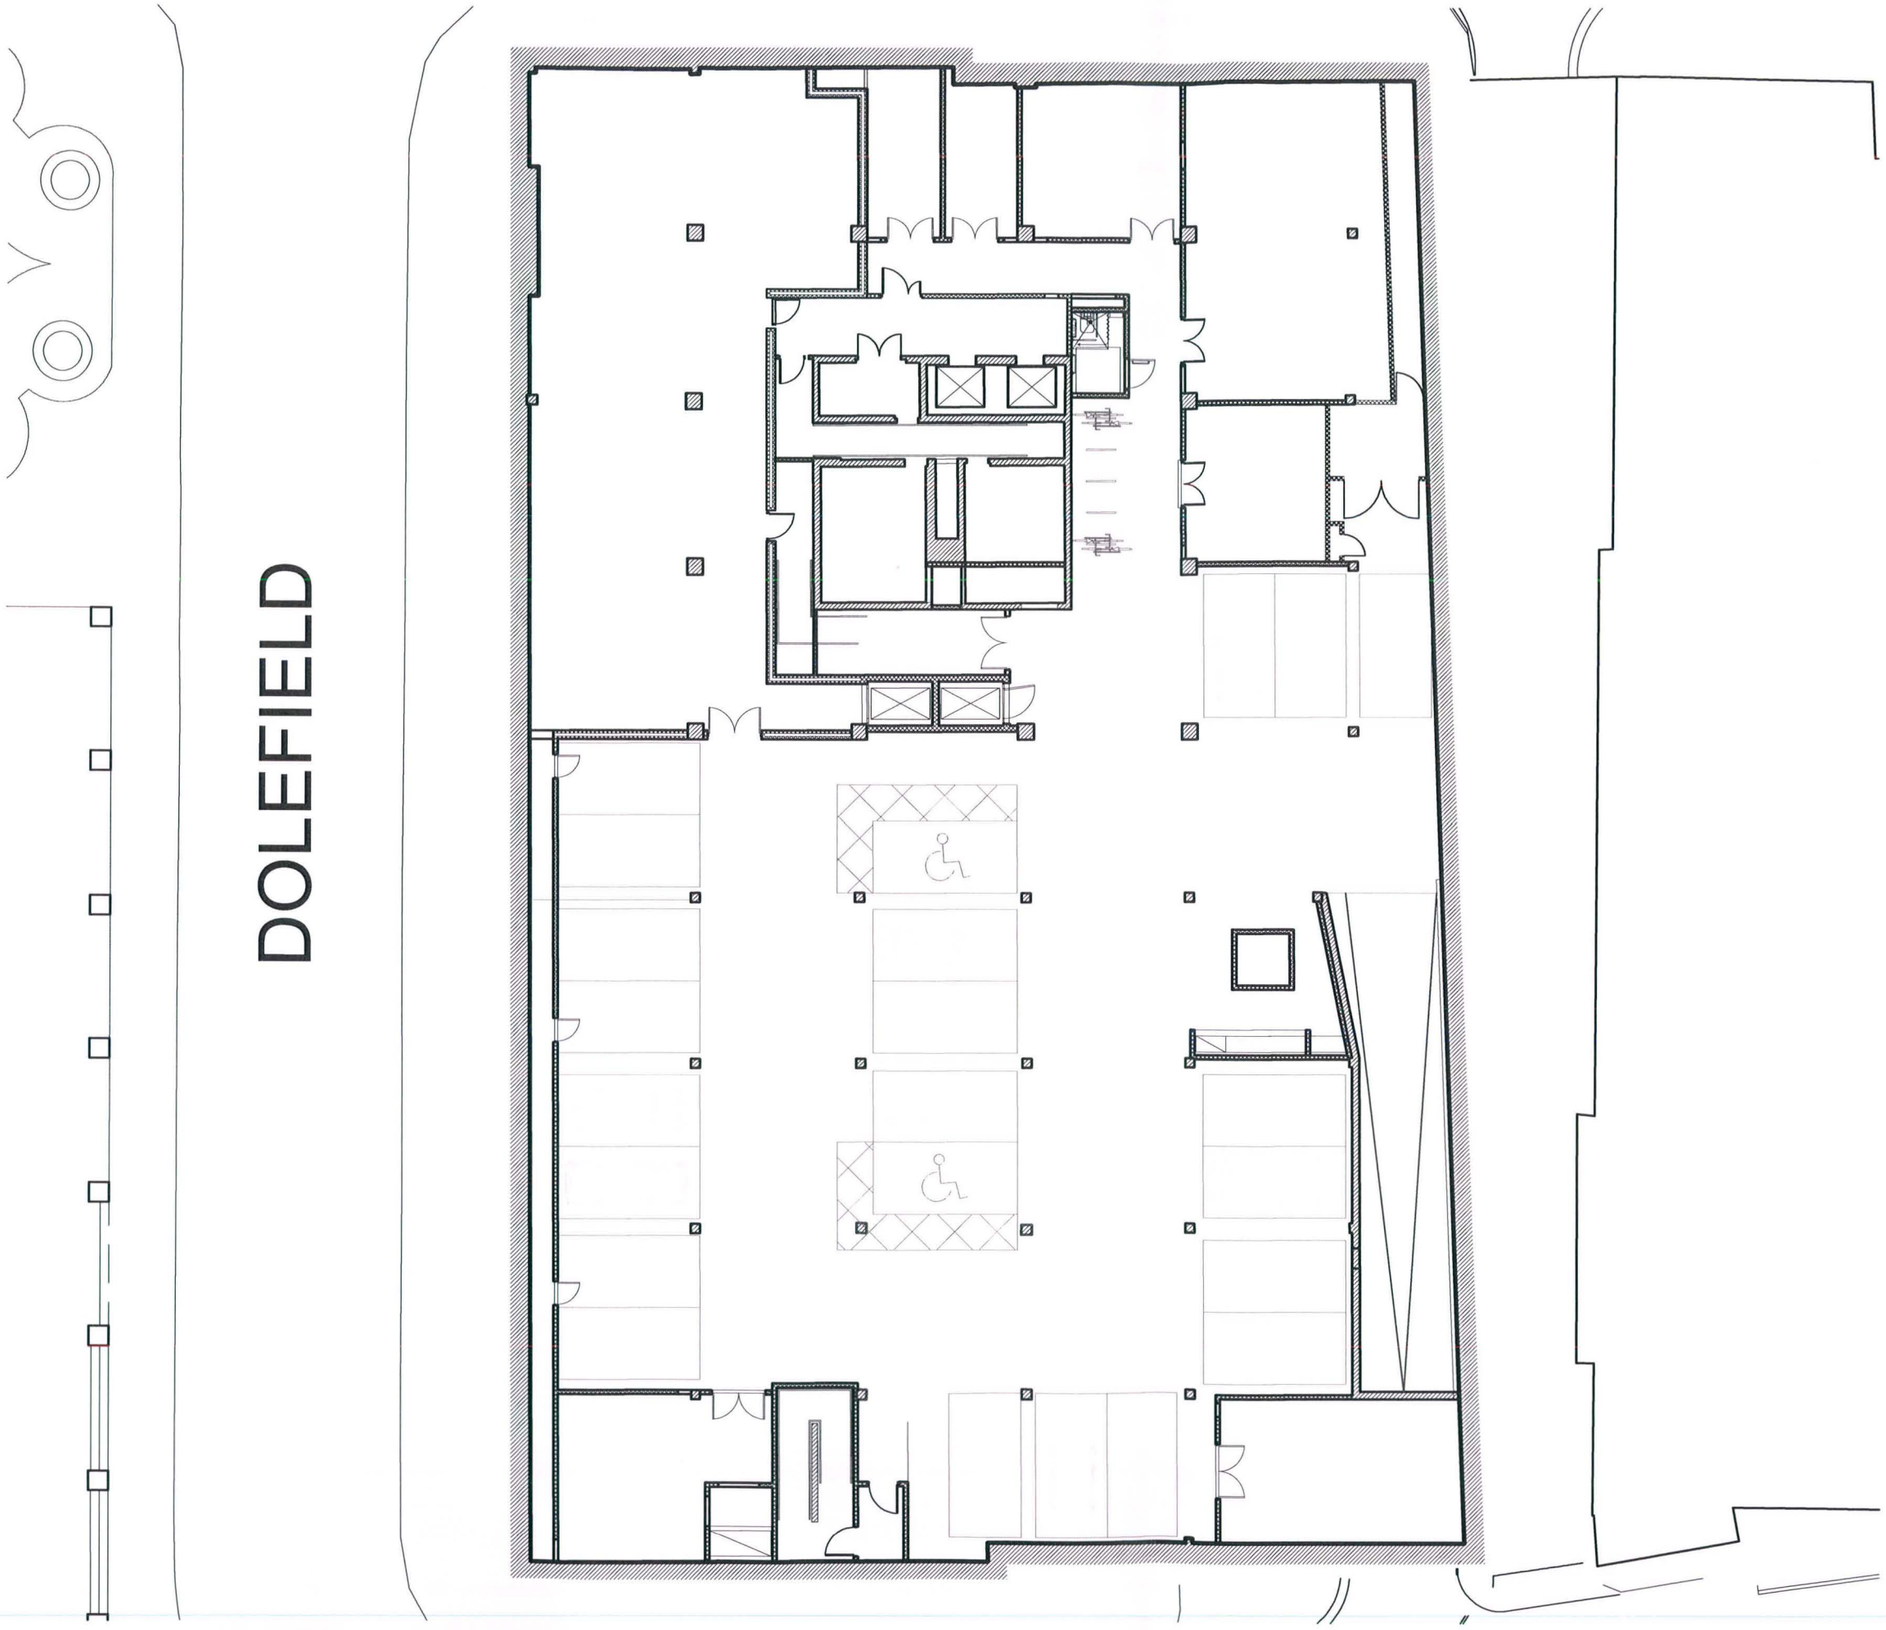

© COPYRIGHT
The copyright in this drawing is vested in OBI Property LLP and no licence or assignment of any kind has been, or is, granted to any third party whether by provision of copies or originals of the drawings or otherwise unless otherwise agreed in writing.

DO NOT SCALE FROM THIS DRAWING
The contractor shall check and verify all dimensions on site and report any discrepancies in writing to OBI Property LLP before proceeding with work.

FOR ELECTRONIC DATA ISSUE
Electronic data / drawings are issued as "read only" and should not be interrogated for measurement. All dimensions and levels should be read, only from those values stated in text, on the drawing.

AREA MEASUREMENT
The areas are approximate and can only be verified by a detailed dimensional survey of the completed building. Any decisions to be made on the basis of these predictions, whether as to project viability, pre-letting, lease agreements or the like, should include due allowance for the increases and decreases inherent in the design development and building processes. Figures relate to the likely areas of the building at the current state of the design and using the Gross External Area (GEA) / Gross Internal Area (GIA) / Nett Internal Area (NIA) method of measurement from the Code of Measuring Practice, 5th Edition (RICS Code of Practice). All areas are subject to Town Planning and Conservation Area Consent, and detailed Rights to Light analysis.

NOTES:

PARTITION & DOORS

- New blockwork wall
- Existing walls
- New stud partition wall
- New opening and door

PLANNING AND BUILDING CONTROL
01 JUN 2012

BASEMENT - EXISTING PLAN

SCALE 1:200@A3


TOWER 12
The Avenue/NORTH
Spinningfields

drawing status
Information

Client: Allied London
Drawing Title: Basement - Existing
Tower 12, The Avenue North
Spinningfields, Manchester

Job no: JW-01149-LP-00.0
Date: March 2012
Dm: J Welding
Scale: 1:200@A3
Rev:

OBI PROPERTY
80 Mosley Street . Manchester . M2 3FX . T: 0161 237 1717 . www.obiproperty.co.uk

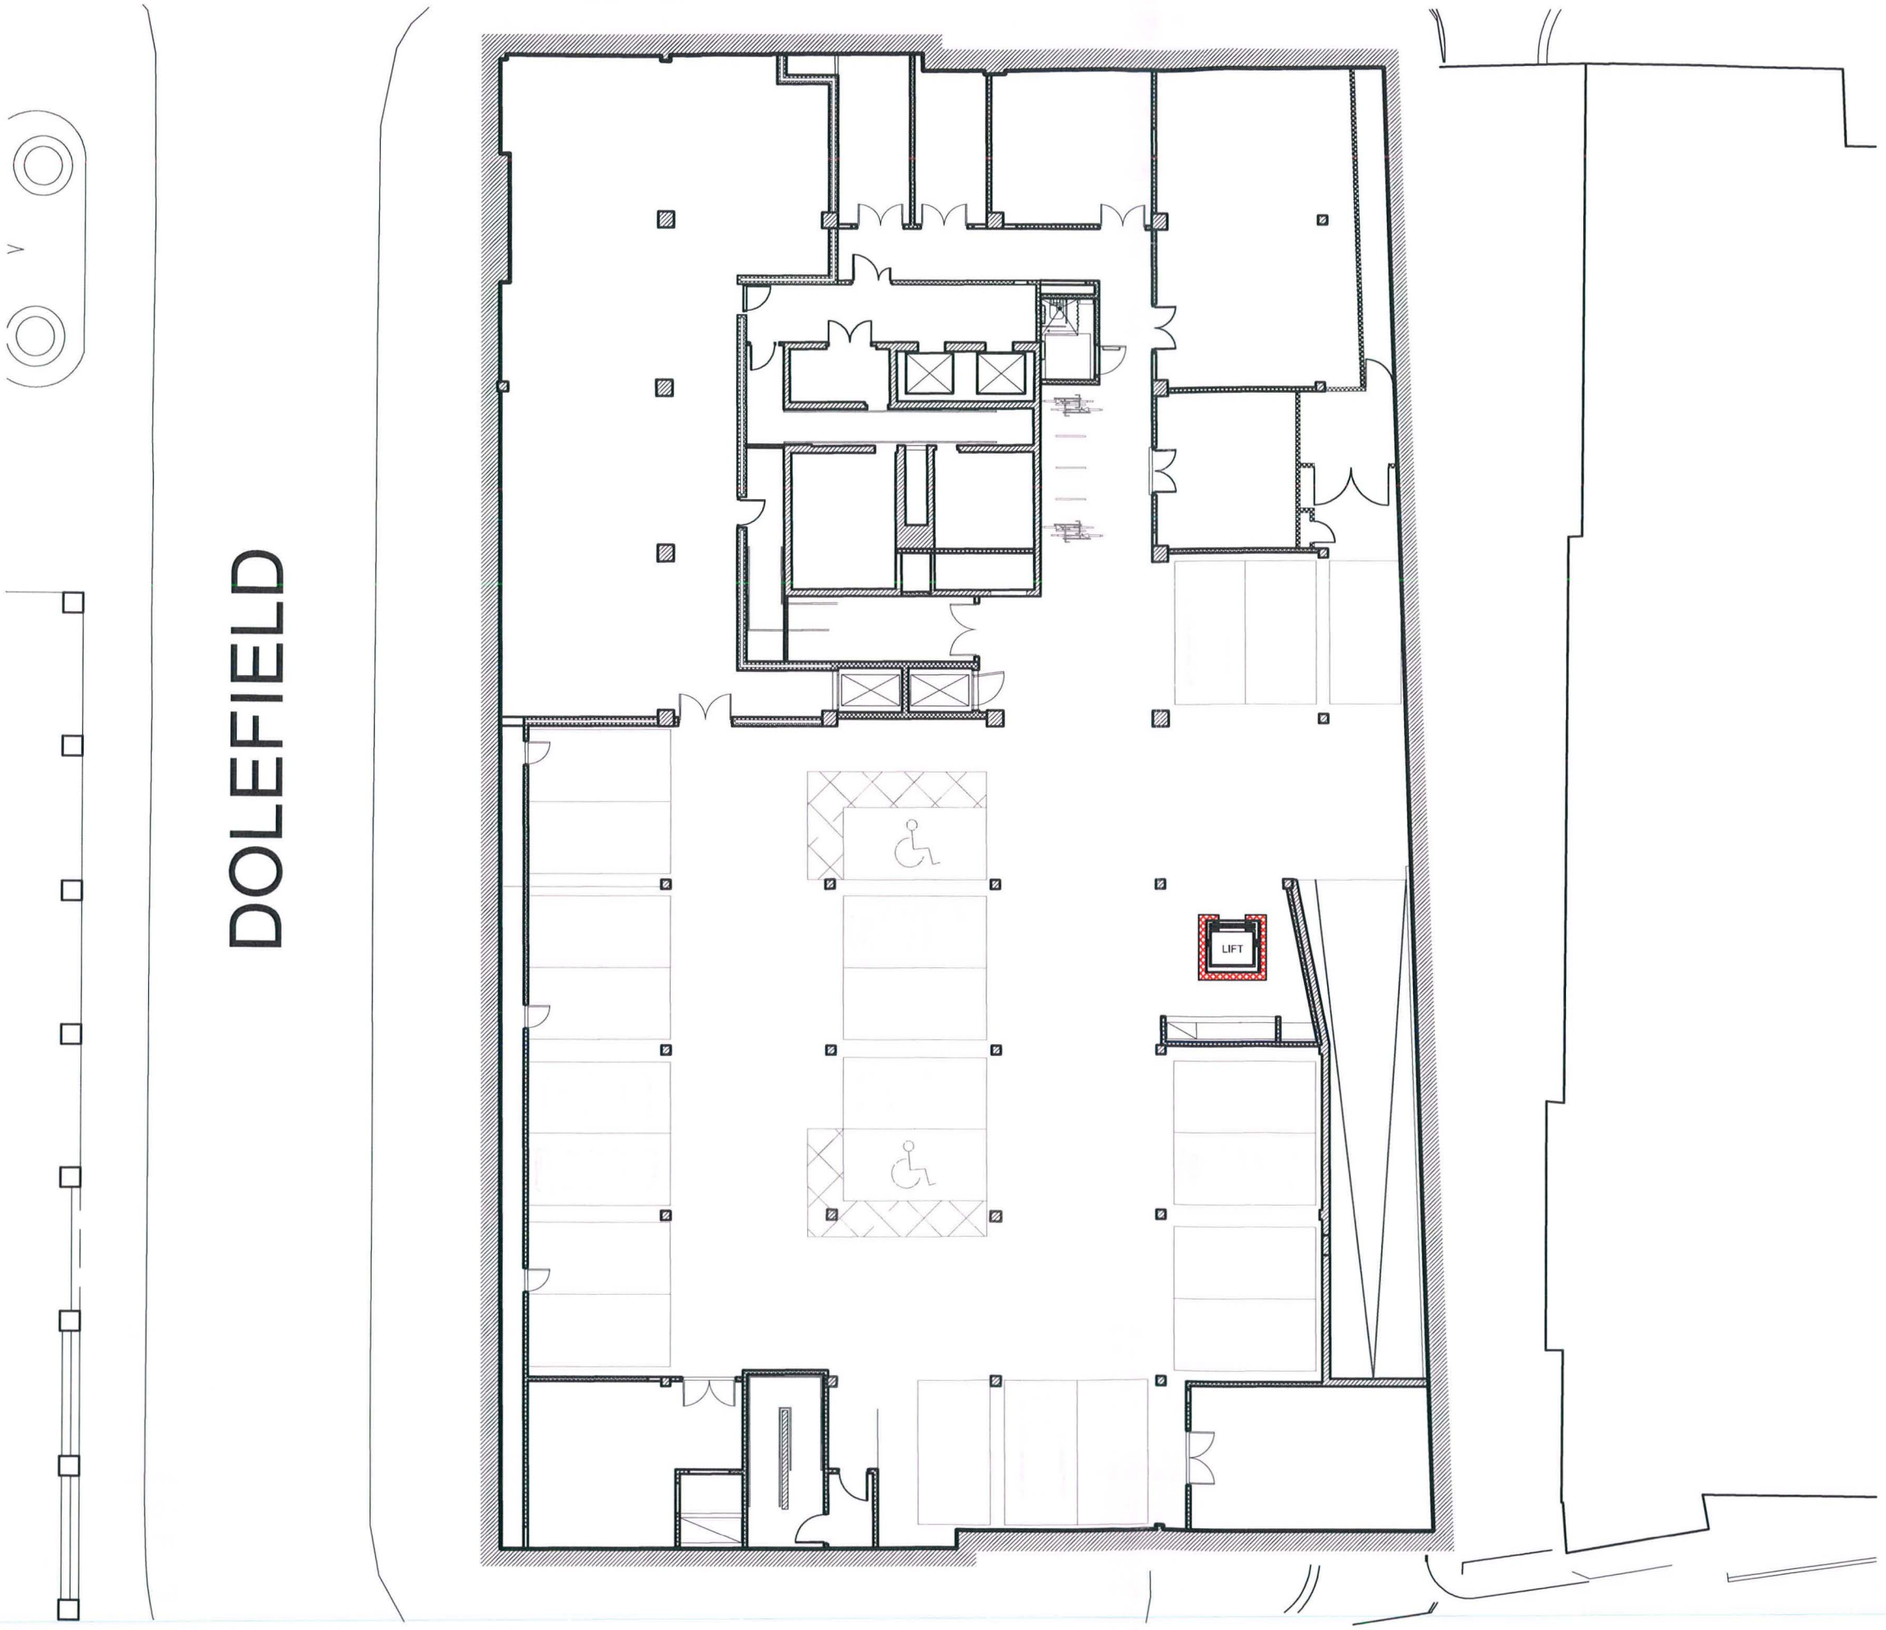

© COPYRIGHT
The copyright in this drawing is vested in OBI Property LLP and no licence or assignment of any kind has been, or is, granted to any third party whether by provision of copies or originals of the drawings or otherwise unless otherwise agreed in writing.

DO NOT SCALE FROM THIS DRAWING
The contractor shall check and verify all dimensions on site and report any discrepancies in writing to OBI Property LLP before proceeding with work.

FOR ELECTRONIC DATA ISSUE
Electronic data / drawings are issued as "read only" and should not be interrogated for measurement. All dimensions and levels should be read, only from those values stated in text, on the drawing.

AREA MEASUREMENT
The areas are approximate and can only be verified by a detailed dimensional survey of the completed building. Any decisions to be made on the basis of these predictions, whether as to project viability, pre-letting, lease agreements or the like, should include due allowance for the increases and decreases inherent in the design development and building processes. Figures relate to the likely areas of the building at the current state of the design and using the Gross External Area (GEA) / Gross Internal Area (GIA) / Nett Internal Area (NIA) method of measurement from the Code of Measuring Practice, 5th Edition (RICS Code of Practice). All areas are subject to Town Planning and Conservation Area Consent, and detailed Rights to Light analysis.

NOTES:

PARTITION & DOORS

New blockwork wall

Existing walls

New stud partition wall

New opening and door

PLANNING AND BUILDING CONTROL
C1 [illegible] 2012

BASEMENT - PROPOSED PLAN

SCALE 1:200@A3

TOWER 12
The Avenue/NORTH
Spinningfields

drawing status
Information

Client: Allied London
Drawing Title: Basement - Proposed
Tower 12, The Avenue North
Spinningfields, Manchester

Job no: JW-01149-LP-00.1
Date: March 2012
Dm: J Welding
Scale: 1:200@A3
Rev: A

OBI PROPERTY
80 Mosley Street . Manchester . M2 3FX . T: 0161 237 1717 . www.obiproperty.co.uk