
This drawing is sole copyright and should not be copied or reproduced without prior consent.
Do not scale off this drawing.
All dimensions are to be checked on site.

NOTES:

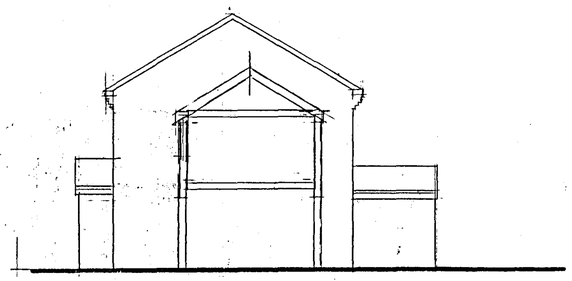


FRONT ELEVATION




SIDE ELEVATION




REAR ELEVATION

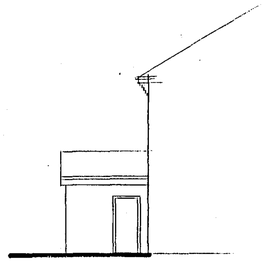

SIDE ELEVATION

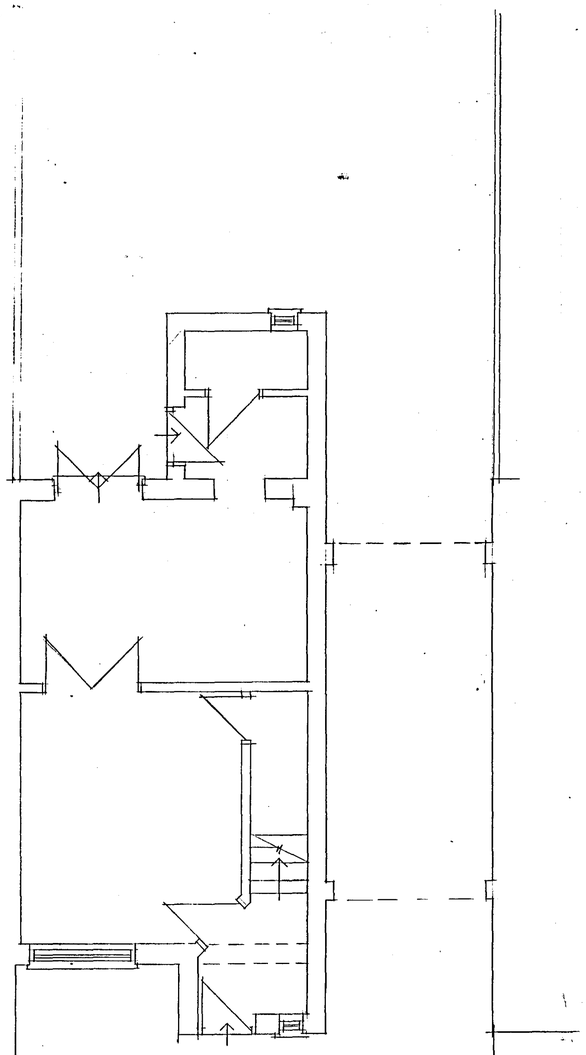

GROUND FLOOR PLAN

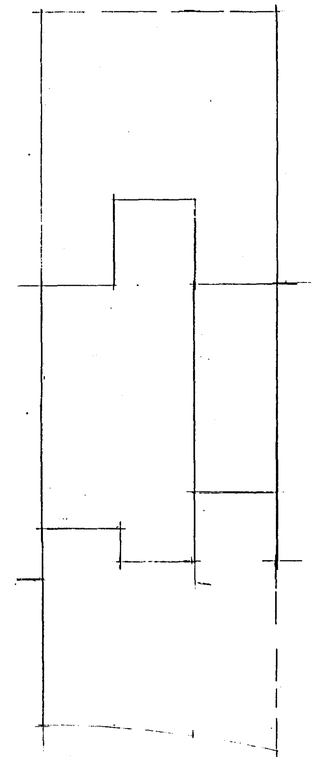

SITE PLAN

REVISION

BUILDING CONTROL
30 APR 2012

CLIENT
MR M MEHTA
101 CHELSFIELD GROVE
CHORLTON M21 7SU

JOB TITLE
PROPOSED GROUND FLOOR REAR EXTENSION & GARAGE CONVERSION

DRG. TITLE
PLANS AND ELEVATIONS AS EXISTING

HOLBOROW ORMESHER +
Limited
architectural & interior design
Station House
Adams Hill
Knutsford
Cheshire WA16 6DN
telephone : 01565 652275
facsimile : 01565 750501

ISSUE	ORIGINAL	1	2	3	4	5	6	7
REVISION								
DATE								
DRAWN								
CHECKED								
APPROVED								

SCALE 1:50 & 1:100 at A1

DRAWING NUMBER 1156/11/01

M 534354 R