© A.P.E. Design
A.P.E. Design shall have no responsibility for any use made of this document other than for that which it was prepared and issued.

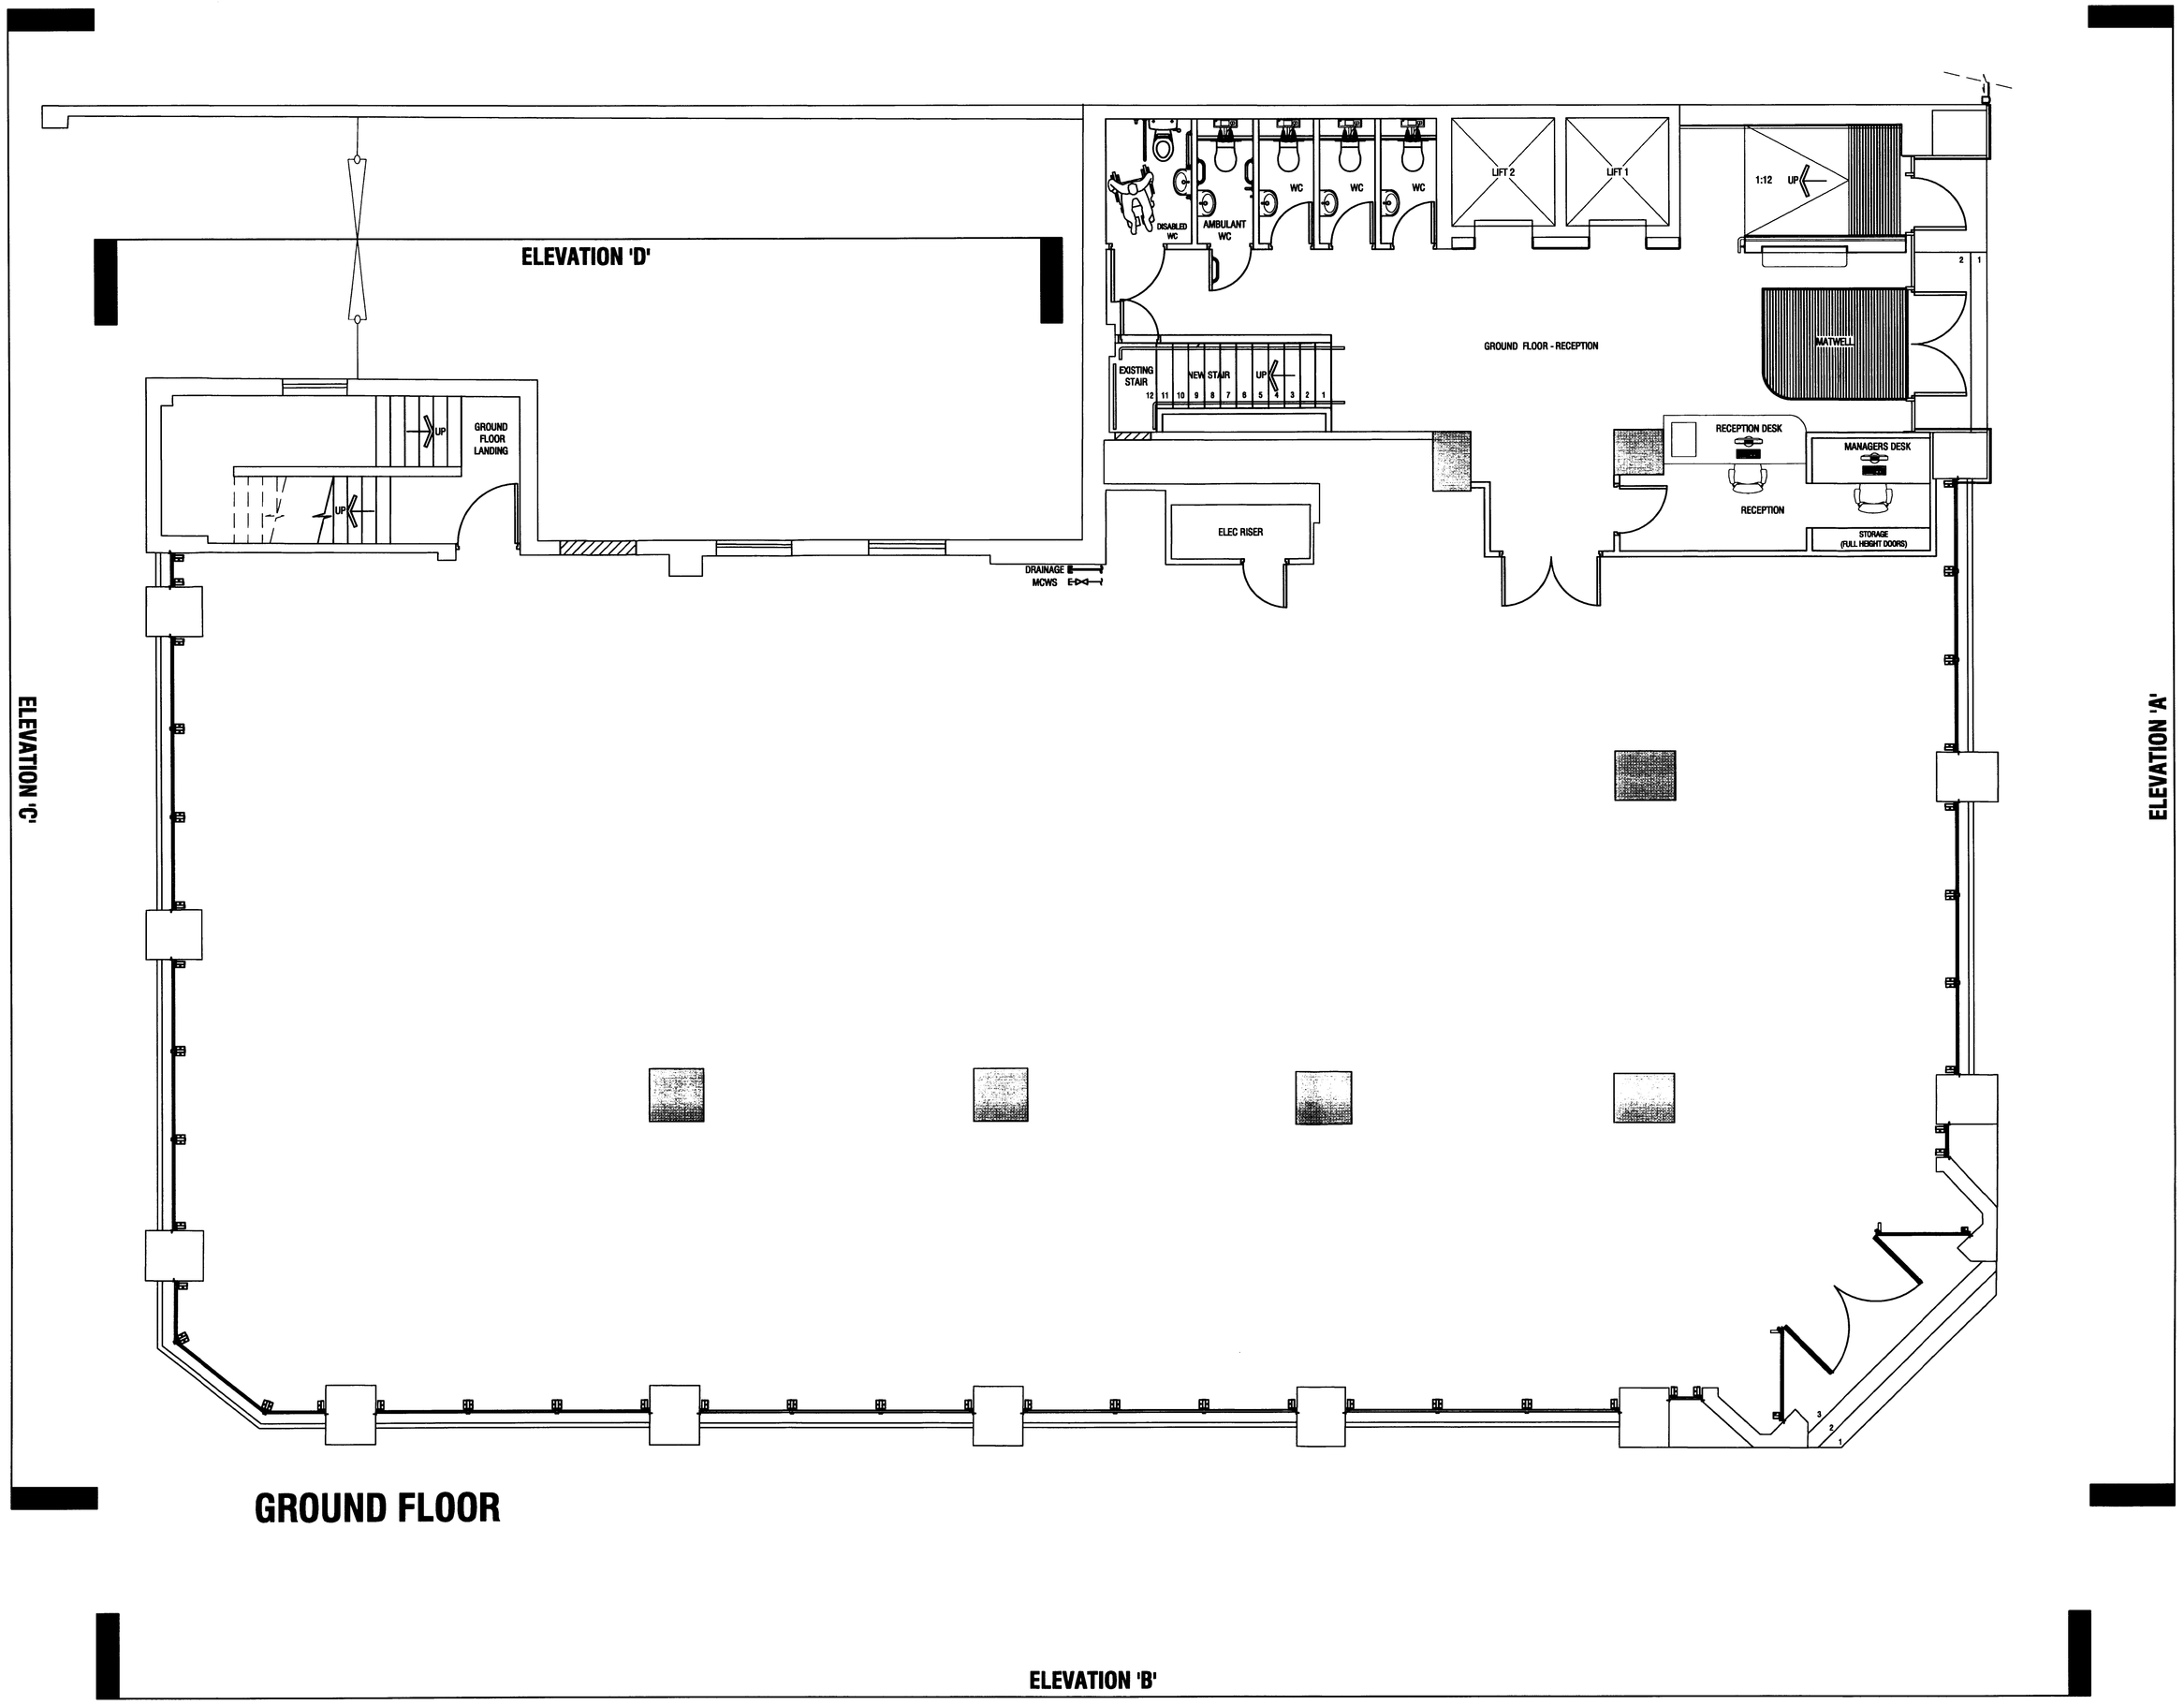

Rev	Details	Date	Signed

PLANNING

A.P.E. Design
Chadwick House
Birchwood Park
Warrington
WA3 6AZ

Tel: 01925 [illegible]
Fax: 01925 [illegible]
www.apeprojects.co.uk

Client
MAGNUS

Project
19-21 SPRING GARDENS
MANCHESTER

Title
PROPOSED
GROUND FLOOR PLAN
INDICATIVE LAYOUT

Date: JAN '08 | Drawn: JM
Job. No: APE116 | Checked: JHM
Scale @ A0: 1:50 | Approved: JHM
Drg. No: (200)907 | Revision: P1

© A.P.E. DESIGN - CAD ORIGINAL - NOT TO BE MODIFIED BY HAND