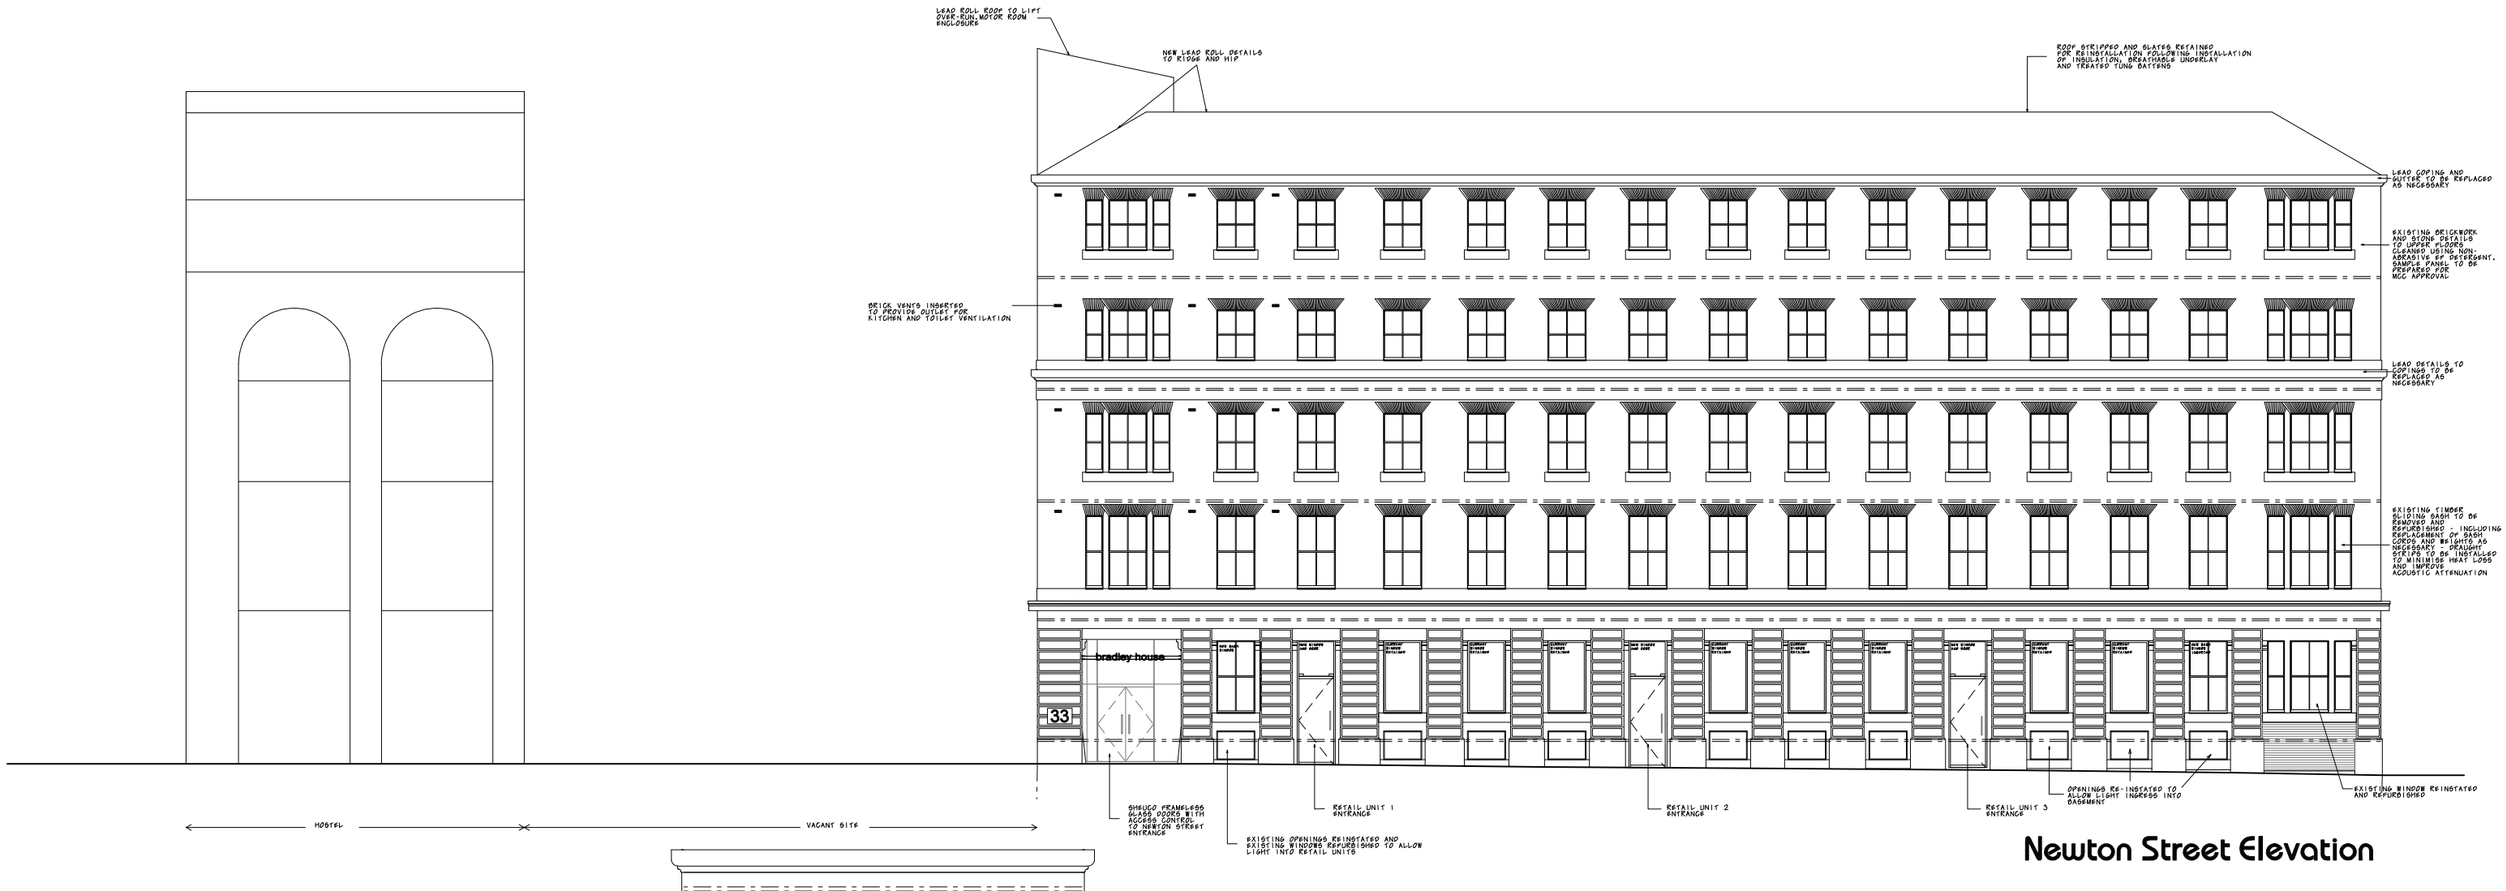

Newton Street Elevation

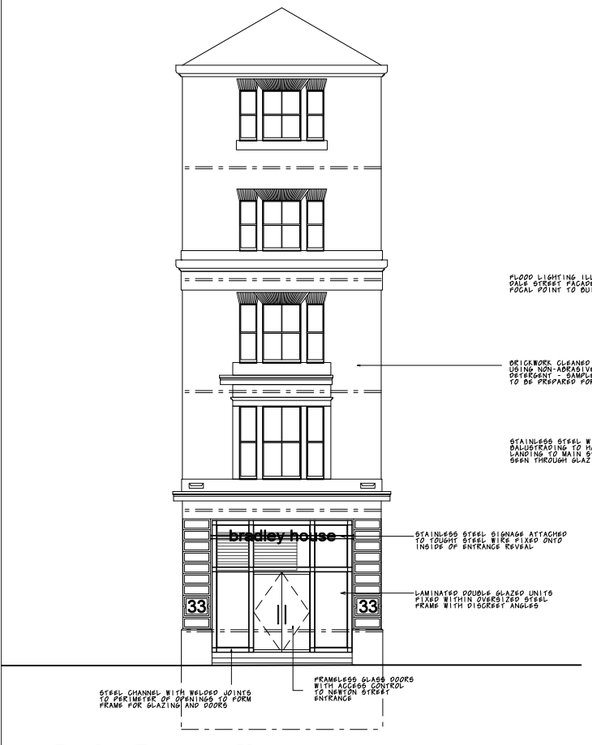

Dale Street Elevation

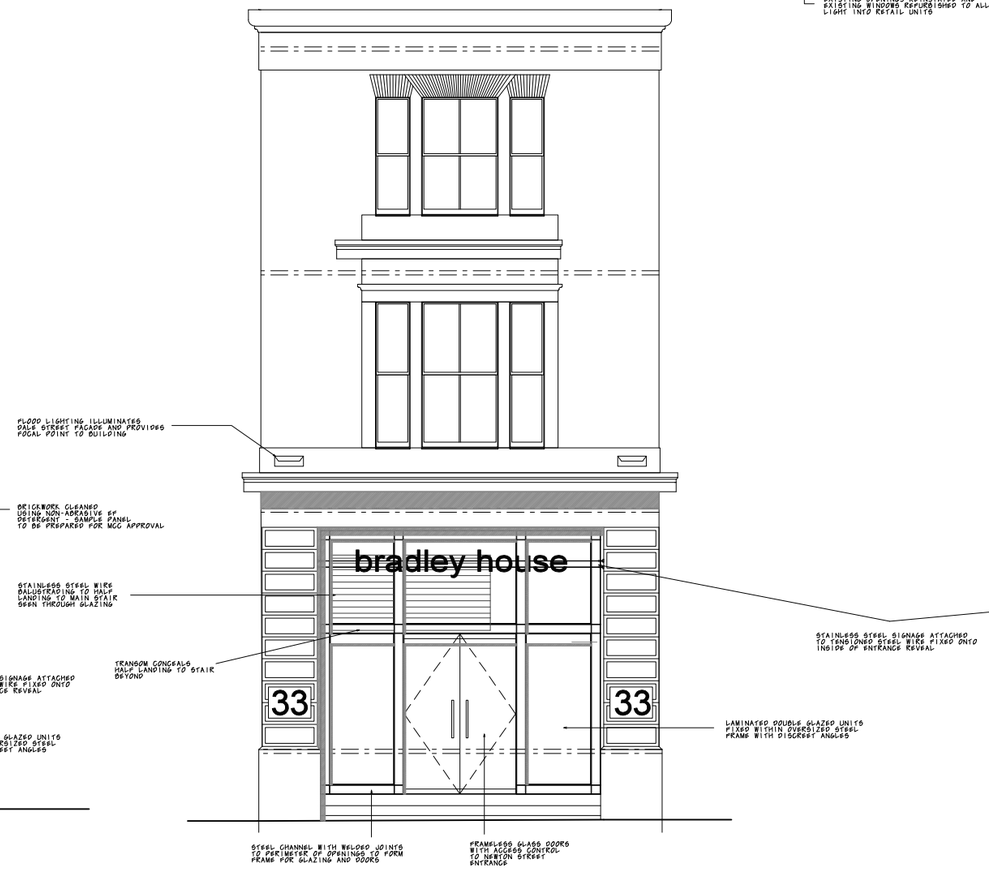

Part Dale Street Elevation 1 : 50



Part Newton Street Elevation 1 : 50

G 05/09 Loading bay entrance doors adjusted
F 02/09 Window, glazing and signage detail amended
E 01/09 notes to windows altered to clarify current and replacement
D 12/08 Gd floor window detail amended to reinstate original
C 08/08 Period windows to Gd fl. Dale St elev revised from MCC comment
B 07/08 Amendments to lighting and glass doors and addition of brick vents
A 05/08 Various changes to windows and refuse enclosure added

linberg
design associates limited
1-3 The Downs, Altrincham Cheshire, WA14 9QD
(0) 0161 923 0396/0397 (0) 0161 923 0391 (e) mail@linberg.co.uk

Project Title :
Bradley House
Newton Street
Manchester M1
Mr Chowdhary

Drg Title :
Proposed Elevations
Sheet 1

Drg No. :	Revision :
PP03	G
Scale : 1 : 100 @ A1	Drawn By / Date : JML