TITLE NUMBER

MAN51897

N

GREATER MANCHESTER : MANCHESTER

ORDNANCE SURVEY MAP REFERENCE: SJ8590NW | SCALE 1:1250

©CROWN COPYRIGHT. Produced by HMLR. Further reproduction in whole or in part is prohibited without the prior written permission of Ordnance Survey. Licence Number GD 272728.

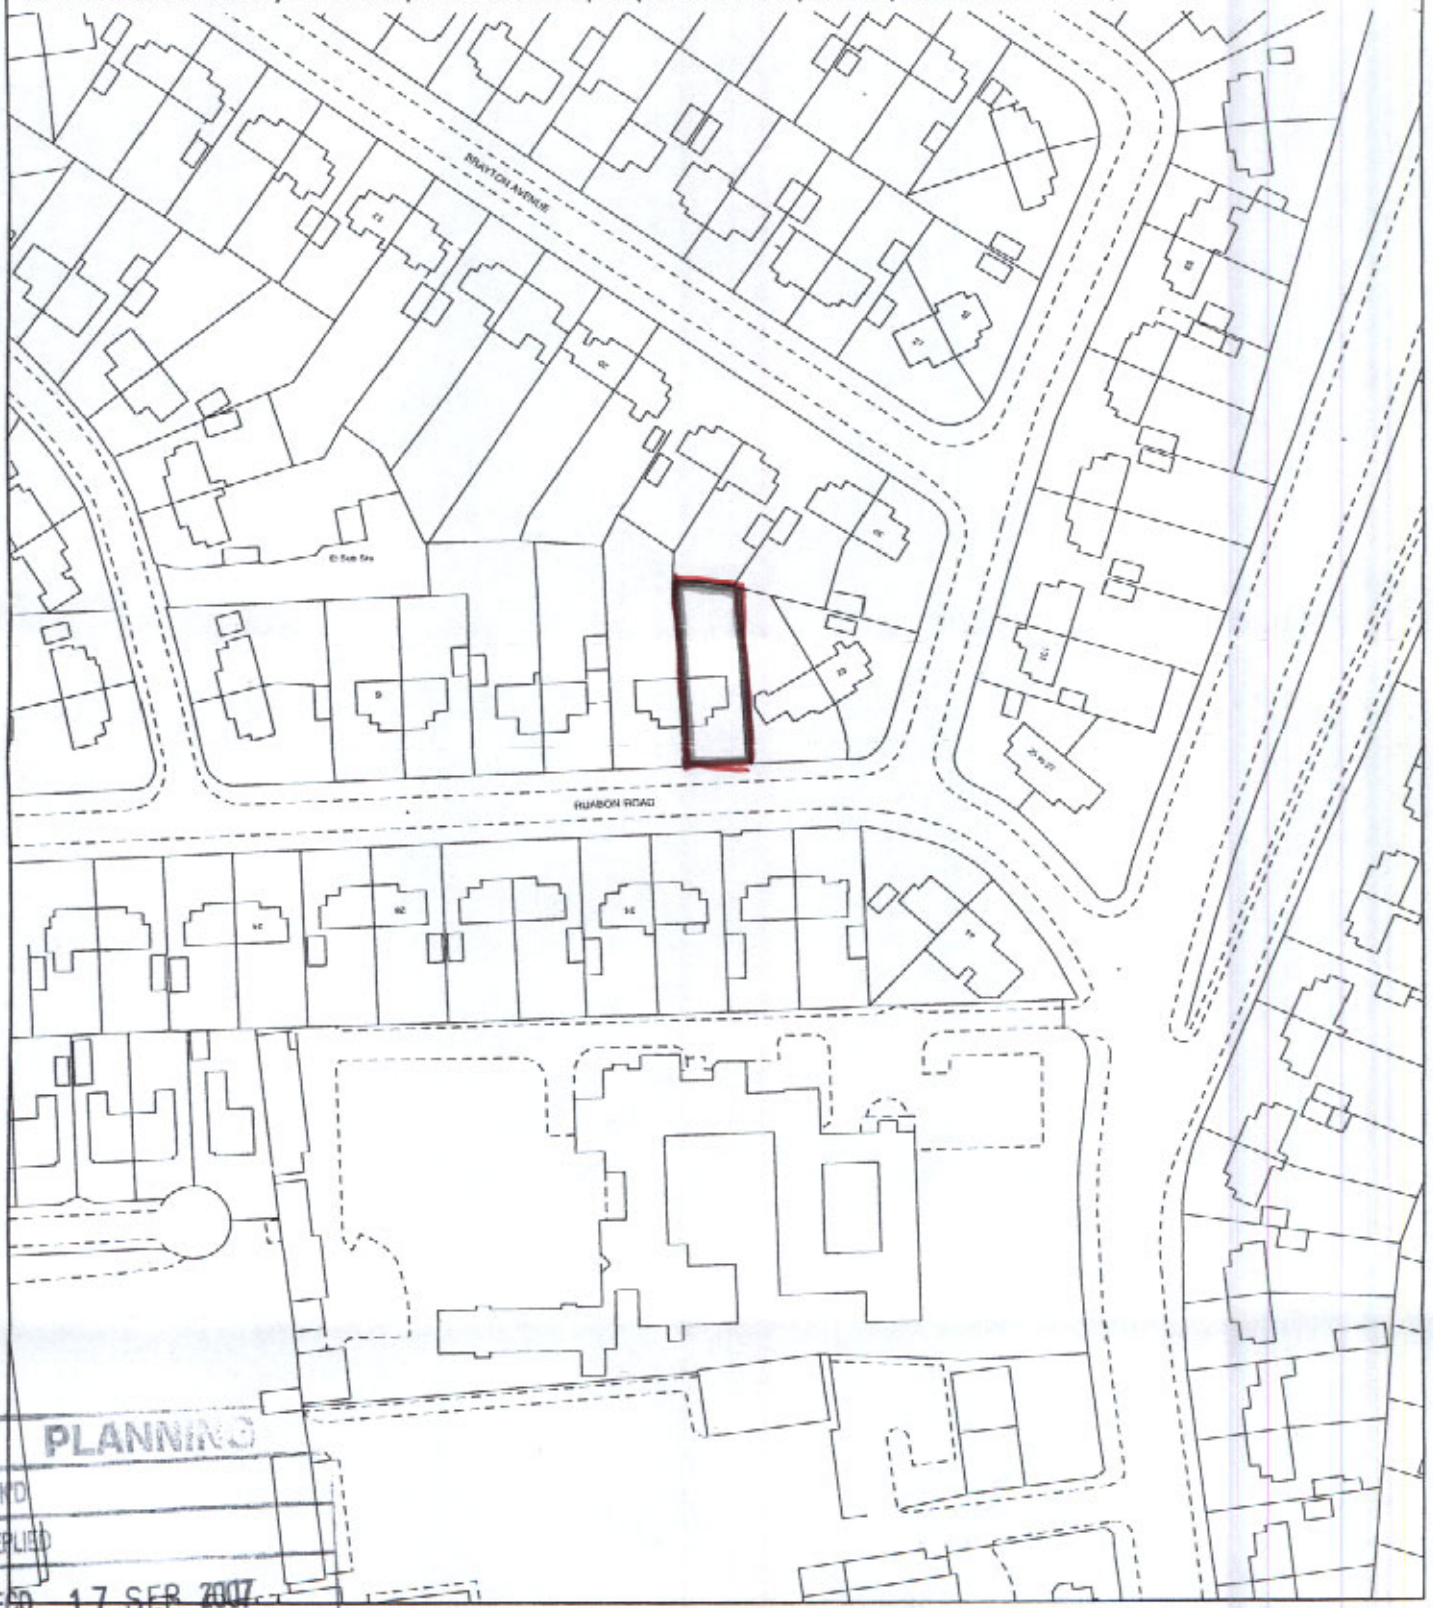

PLANNING
ACK'D
REPLIED
RECD 17 SEP 2007

This title plan shows the general position of the boundaries: it does not show the exact line of the boundaries. Measurements scaled from this plan may not match measurements between the same points on the ground. For more information see Land Registry Public Guide 7 - *Title Plans*.

This official copy shows the state of the title plan on **13 June 2006 at 11:09:24**. It may be subject to distortions in scale.

Under s.67 of the Land Registration Act 2002, this copy is admissible in evidence to the same extent as the original.

Issued on 13 June 2006.

This title is dealt with by the **Lytham District Land Registry**.

H.M. LAND REGISTRY KT 06/2006

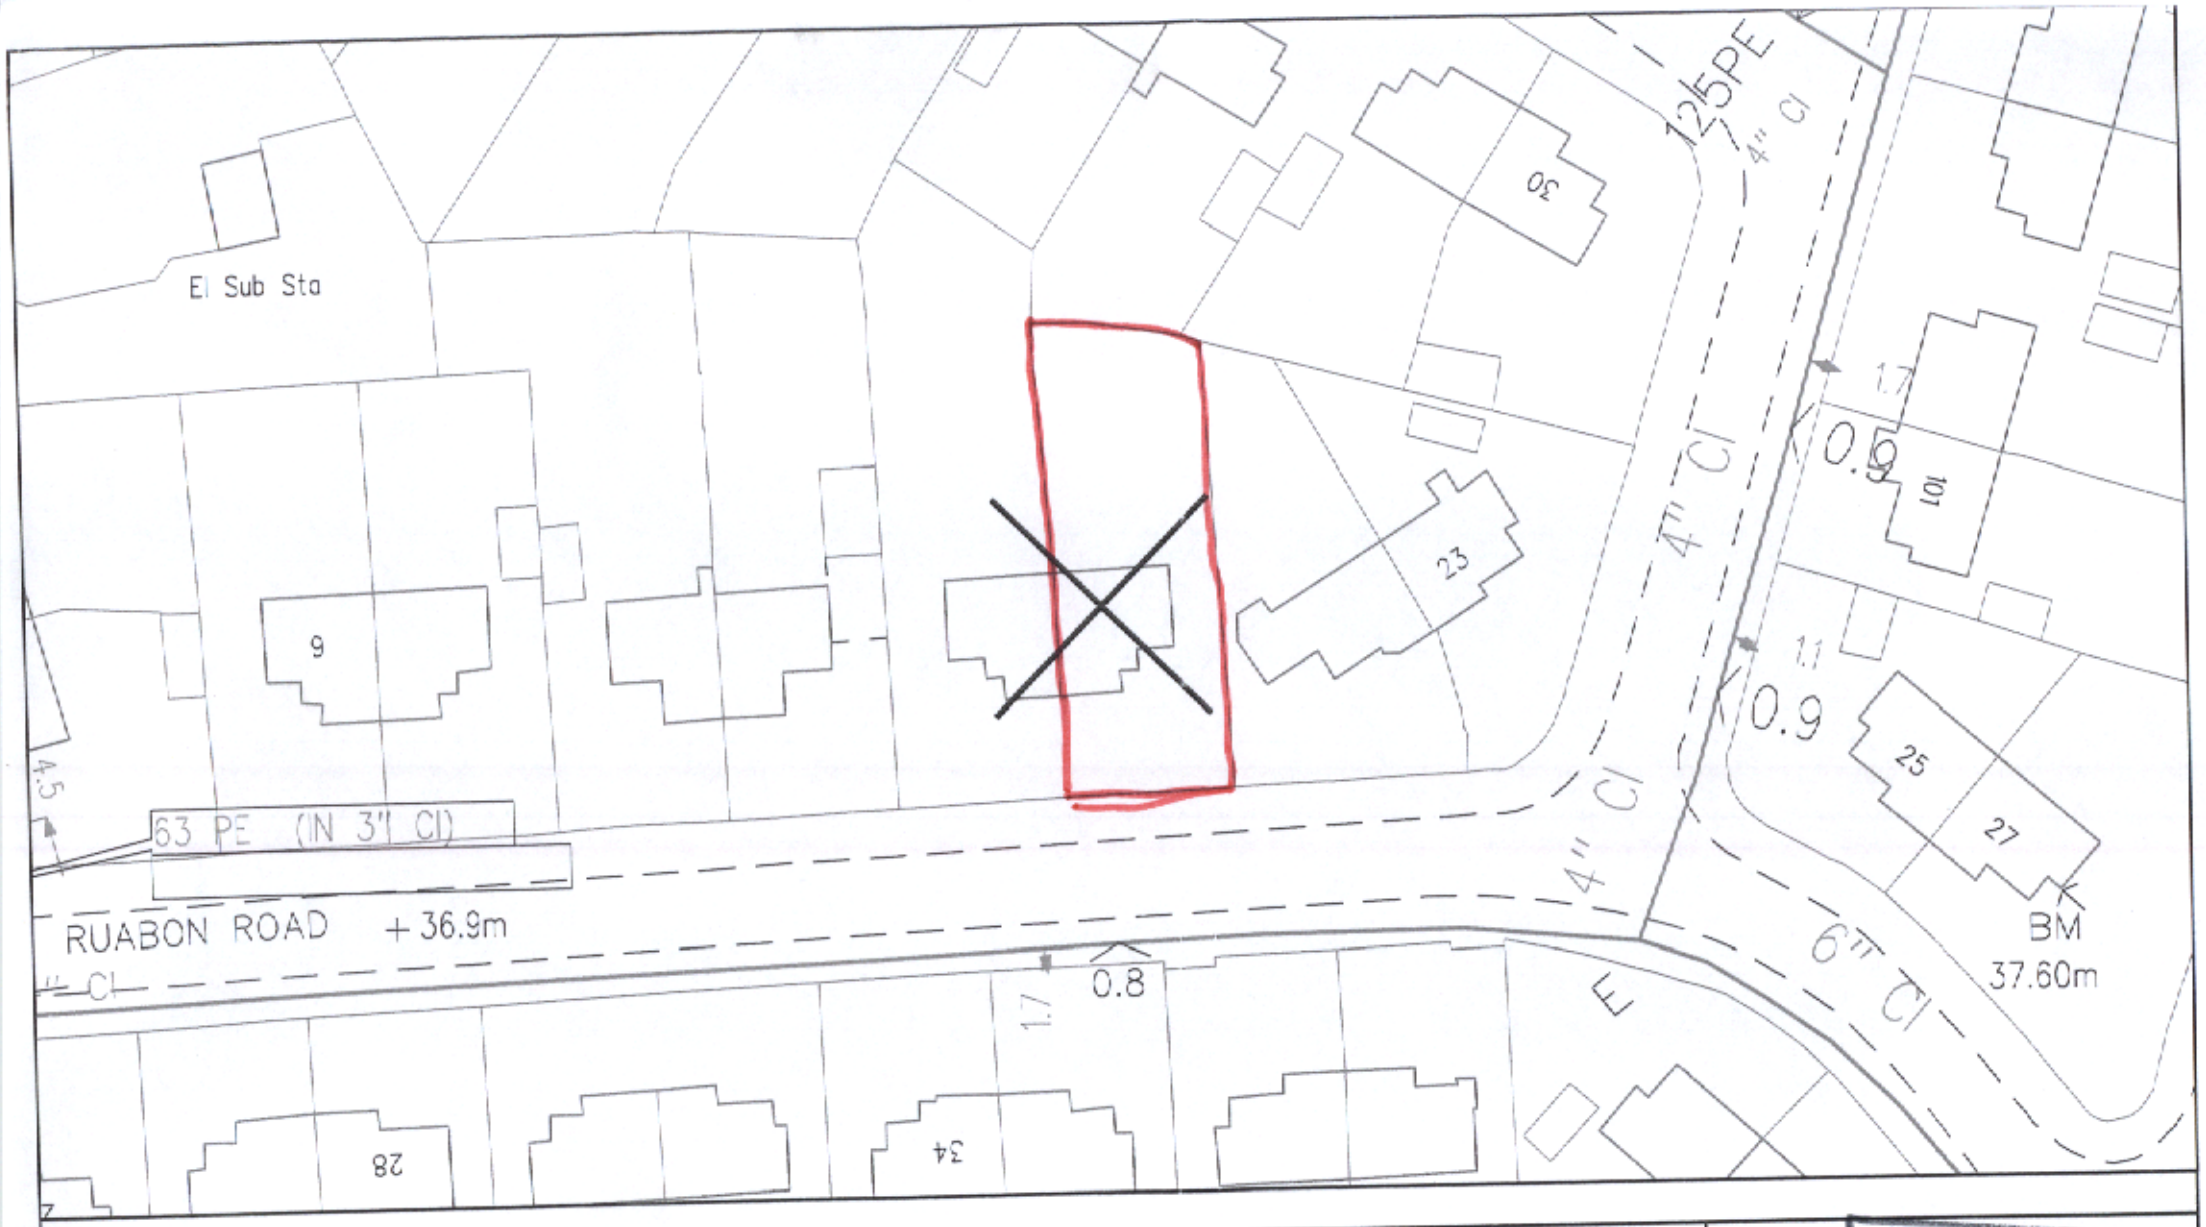

SCALE: 1 : 500

USER ID: jason.wadsworth

DATE: 14/09/2006

INTERNAL USE ONLY

GRID REFERENCE : 385202, 390651, SJ8590

LP MAINS
MP MAINS
IP MAINS
LHP MAINS
NHP MAINS
HISTORY DATA
LAs
GTs SSSIs

Some examples of Plant Items:
Valve, Depth of Cover, Syphon, Diameter Change, Material Change

This plan shows those pipes owned by Transco plc or the relevant Gas Distribution Network in their roles as Licensed Gas Transporters (GT). Gas pipes owned by other GTs, or otherwise privately owned, may be present in this area. Information with regard to such pipes should be obtained from the relevant owners. The information shown on this plan is given without warranty, the accuracy thereof cannot be guaranteed. Service pipes, valves, syphons, stub connections, etc. are not shown but their presence should be anticipated. No liability of any kind whatsoever is accepted by Transco plc, the relevant Gas Distribution Network, or their agents, servants or contractors for any error or omission. Safe digging practices, in accordance with HS(G)47, must be used to verify and establish the actual position of mains, pipes, services and other apparatus on site before any mechanical plant is used. It is your responsibility to ensure that this information is provided to all persons (either direct labour or contractors) working for you on or near gas apparatus. The information included on this plan should not be referred to beyond a period of 28 days from the date of issue.

Desktop MAPS Version 4.30

East Area

This plan is reproduced from or based on the OS map by Transco plc, with the sanction of the controller of HM Stationery Office. Crown Copyright Reserved.

PLANNING
ACK'D
REPLIED
RECD 10 SEP 2007
EDUCATION