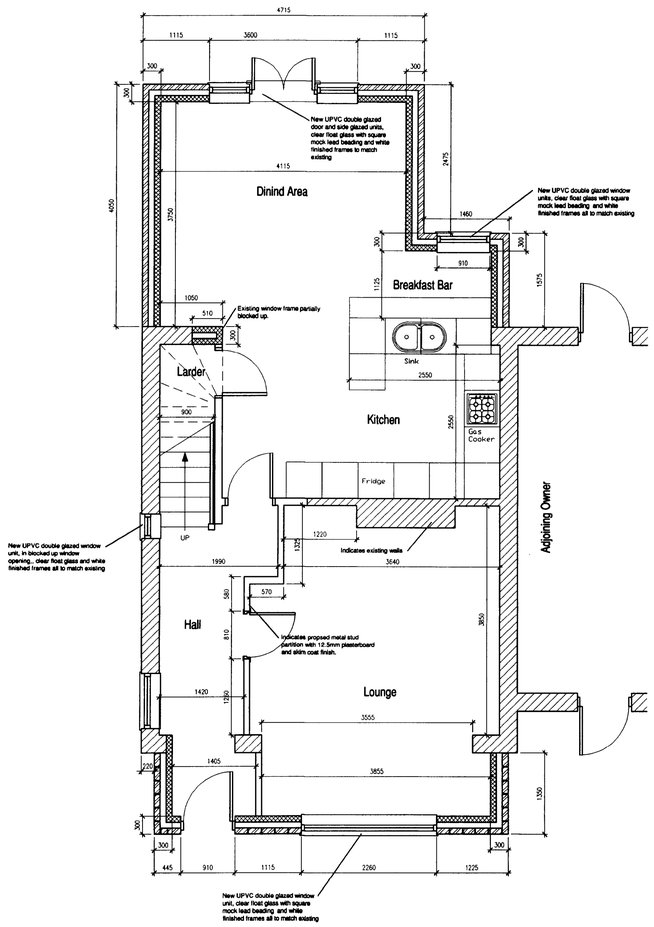

Proposed Ground Floor Plan

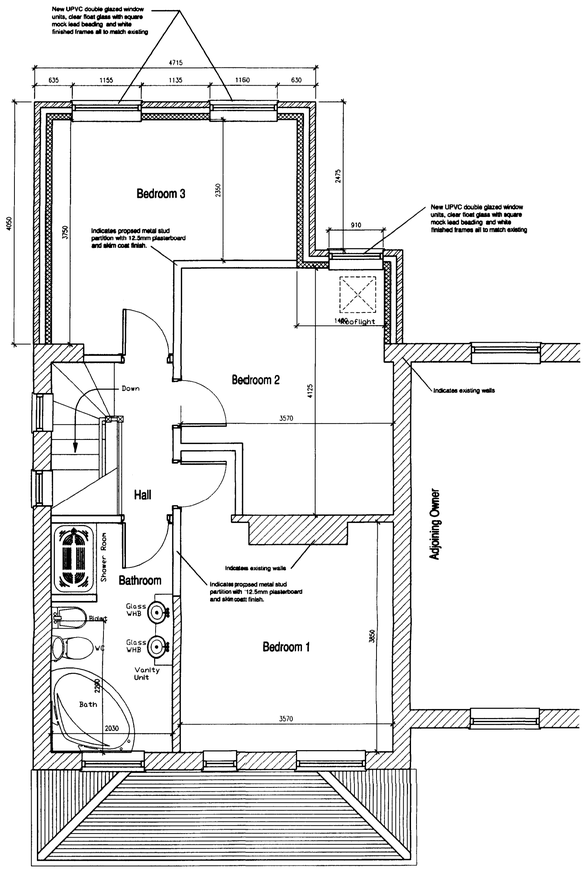

Proposed First Floor Plan

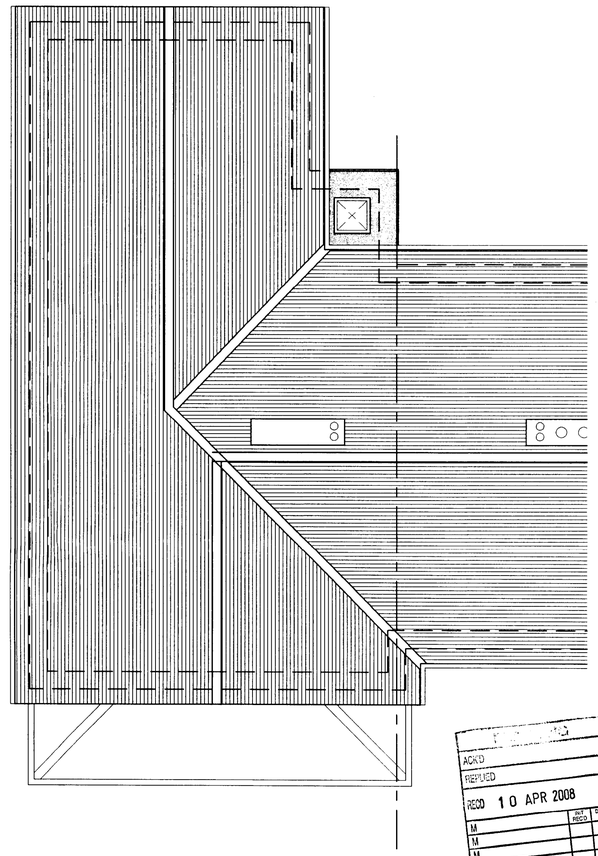



Proposed Roof Plan

Proposed Site Plan

Revision	Notes	Date	Checked
	1 THIS DRAWING IS SUBJECT TO COPYRIGHT AND IS NOT TO BE REPRODUCED IN PART OR WHOLE WITHOUT APPROVAL 2 DO NOT SCALE THIS DRAWING		

Drawing Title
Proposed Ground, First and Roof, Plans

Project Title
Proposed Extension to 9 Newstead Avenue, West Didsbury, Manchester. M20 4UQ

Architectural Projects
5 Newfield Court, Lymm, Warrington, Cheshire, WA13 9QU
Telephone Mob 07511880460
E-Mail george.gryce@wyg.com

Size	Project No.	Drawing Number	Rev.
A1	110854	100/ P03	
Scale 1:50	Drawn By G Gryce	Sheet	