



PROPOSED
FRONT ELEVATION

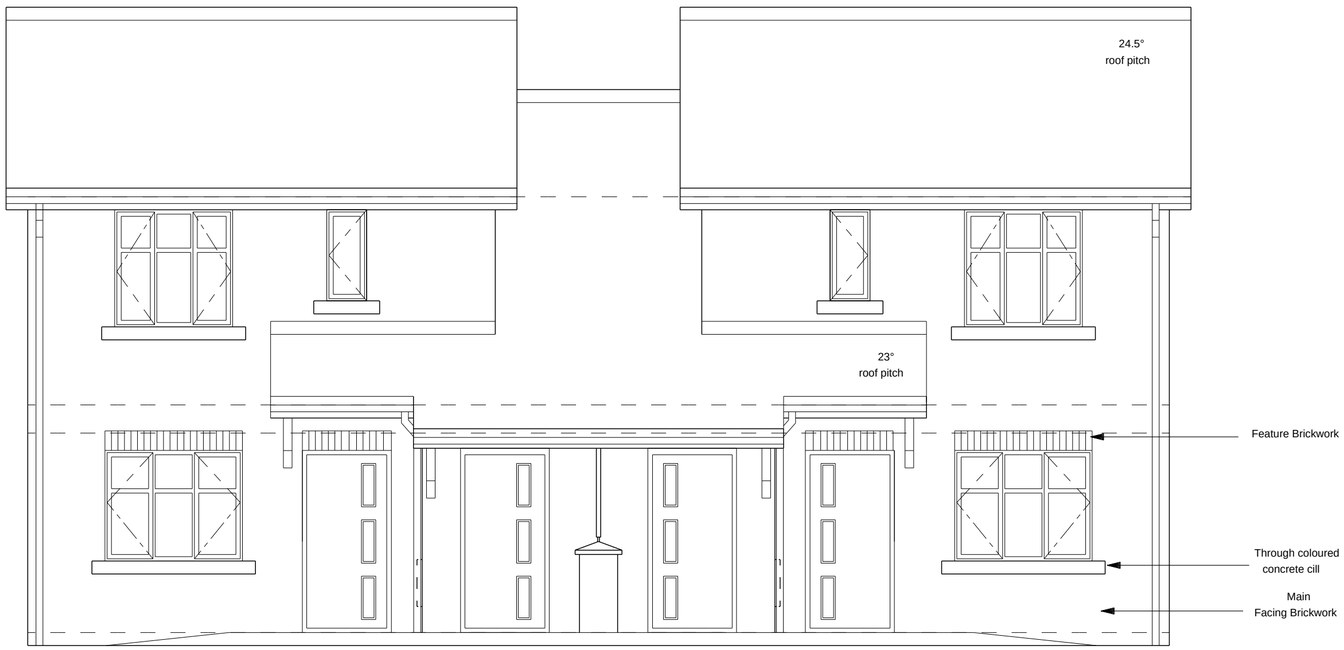

PROPOSED
SIDE ELEVATION

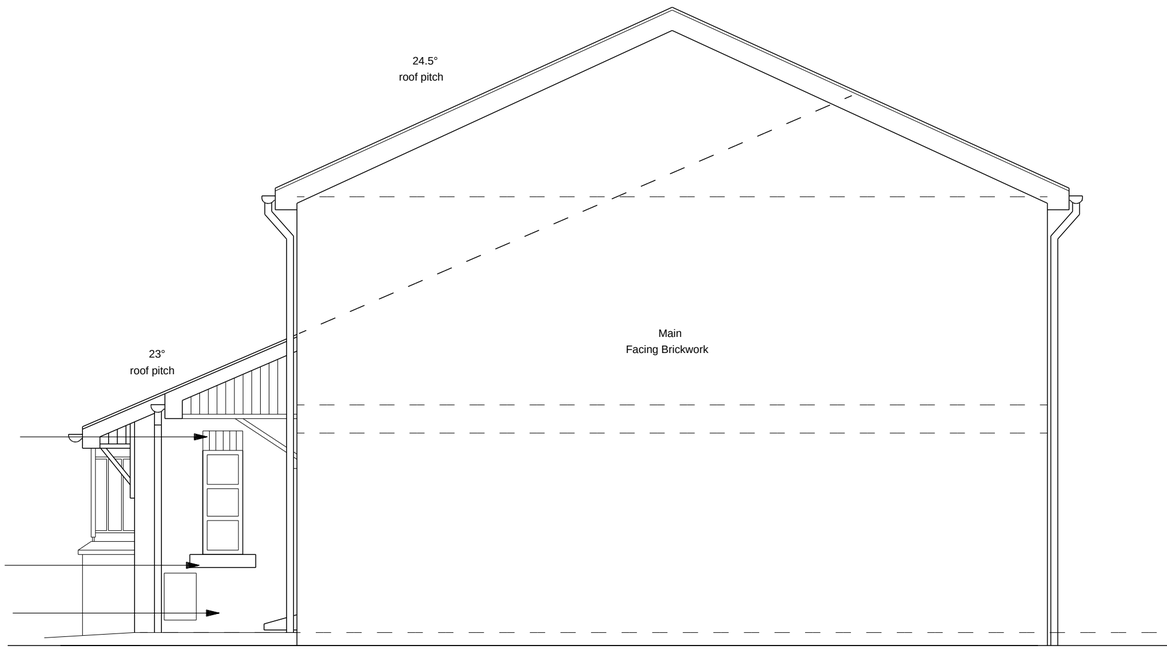

PROPOSED
REAR ELEVATION

RevA - AG - 03.12.12
Elevations amended for planning

Bernard Taylor Partnership Ltd.
Architects

ELIZABETH HOUSE, 486 DIDSBURY ROAD, HEATON MERSEY,
STOCKPORT, CHESHIRE, SK4 3BS.
Tel: 0161-443 1221
Fax: 0161-442 1672
E-mail: Info@BernardTaylor.co.uk

Client

Southway Housing Trust

Job

Barnett Avenue
Manchester

Description

Elevations
As proposed

Drawn: MA Date: 24.10.12 Scale: 1:50

Job No:	Drg No:	Rev.
2570	**108**	**A**