
SITE LOCATION

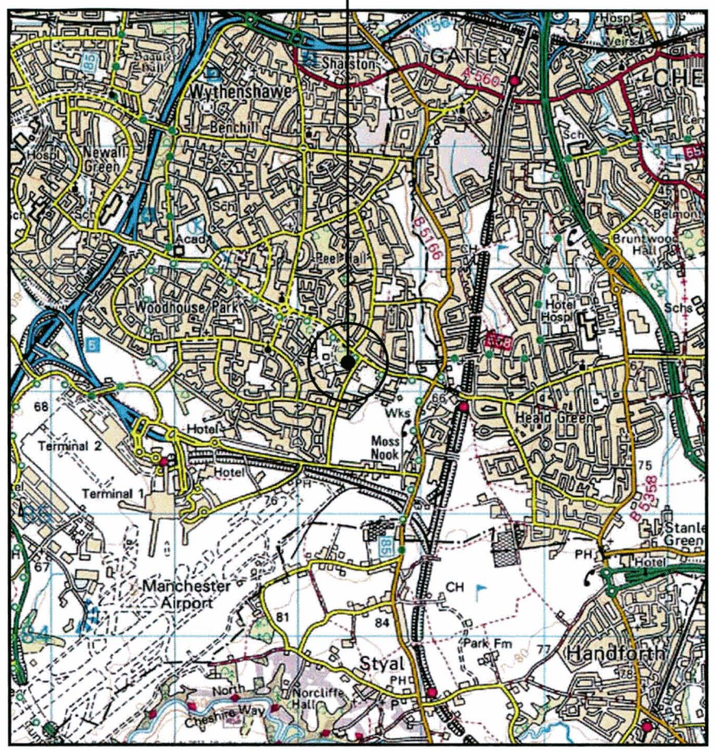

0 1km 2km
Scale

SITE LOCATION
(Scale 1:50000)

Ordnance Survey map extract
based upon Landranger map series
with the permission of the controller of
Her Majesty's Stationery Office
Mono Consultants Limited licence no. ES100017753
Crown copyright.




SITE PHOTOGRAPH

= Access Route

= Directions to Site

SITE LOCATION

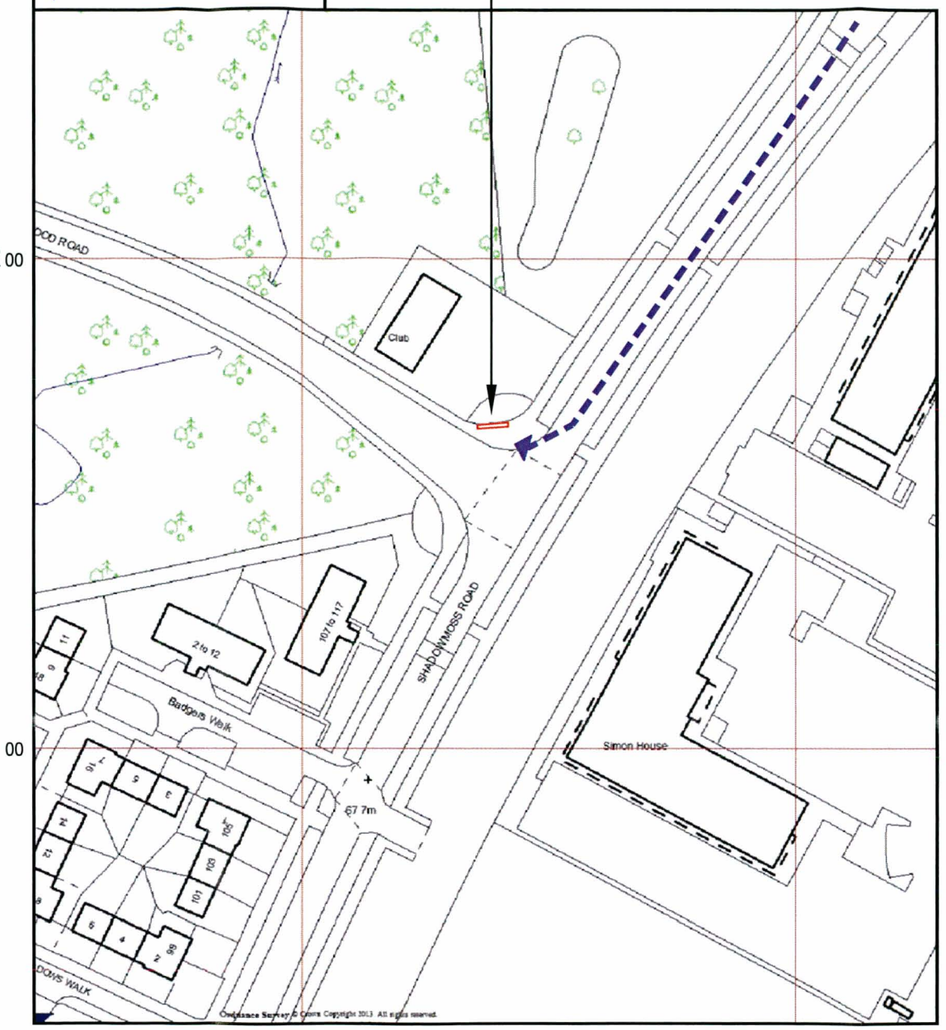

N
W E
S

DETAILED SITE LOCATION
(Scale 1:1250)

Based upon Ordnance Survey map extract
with the permission of the Controller of
Her Majesty's Stationery Office.
Crown copyright.
Mono Consultants Limited licence no. ES100017753
Promap licence no. A152065A0001

Notes:
1 ALL DIMENSIONS ARE IN MM UNLESS NOTED OTHERWISE

N.G.R. E: 383435 N: 386166

DIRECTIONS
LEAVE THE M56 AT J5 TOWARDS MANCHESTER AIRPORT THEN CONTINUE ONTO RINGWAY ROAD WEST. AFTER APPROX 1 MILE TURN LEFT ONTO SHADOW MOSS ROAD, SITE IS HALF A MILE UP THE ROAD ON JUNCTION WITH THREAPWOOD ROAD.

PLANNING AND BUILDING CONTROL
10 APR 2013

REV	MODIFICATION	BY	CH	DATE
A	Issued for Approval	SPD	DS	06.02.13

mono
MONO CONSULTANTS LIMITED
No. 58 Cygnet Court
Timothy's Bridge Road
Stratford-upon-Avon
Warwickshire
CV37 9NW
t. 44 (0)1789 206500
f. 44 (0)1789 206529
www.monoconsultants.com

CTIL

Cell Name	Opt
SHADOW MOSS ROAD	A

Cell ID No

CTIL	Host	Sharer
(CTIL)133187	(VF)81133	(TEF)N/A

Site Address / Contact Details

SHADOW MOSS ROAD
BENCHILL
MANCHESTER
M22 0LE

Drawing Title: SITE LOCATION MAPS

Purpose of issue: PLANNING

Drawing Number: 100

Scale:	Drawn:	Date:	Issue:
As Shown	SPD	06.02.13	A

Checked:	Date:	Approved:	Date:
DS	06.02.13	AB	06.02.13