




FRONT ELEVATION

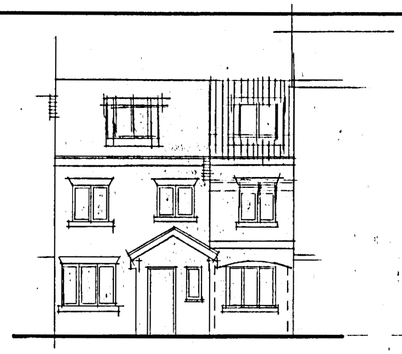


SIDE ELEVATION

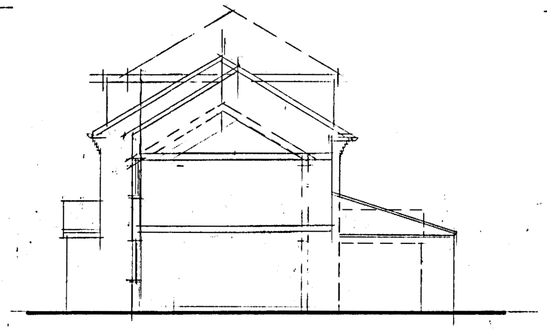


REAR ELEVATION

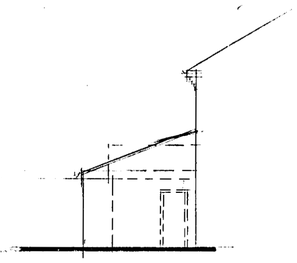


SIDE ELEVATION

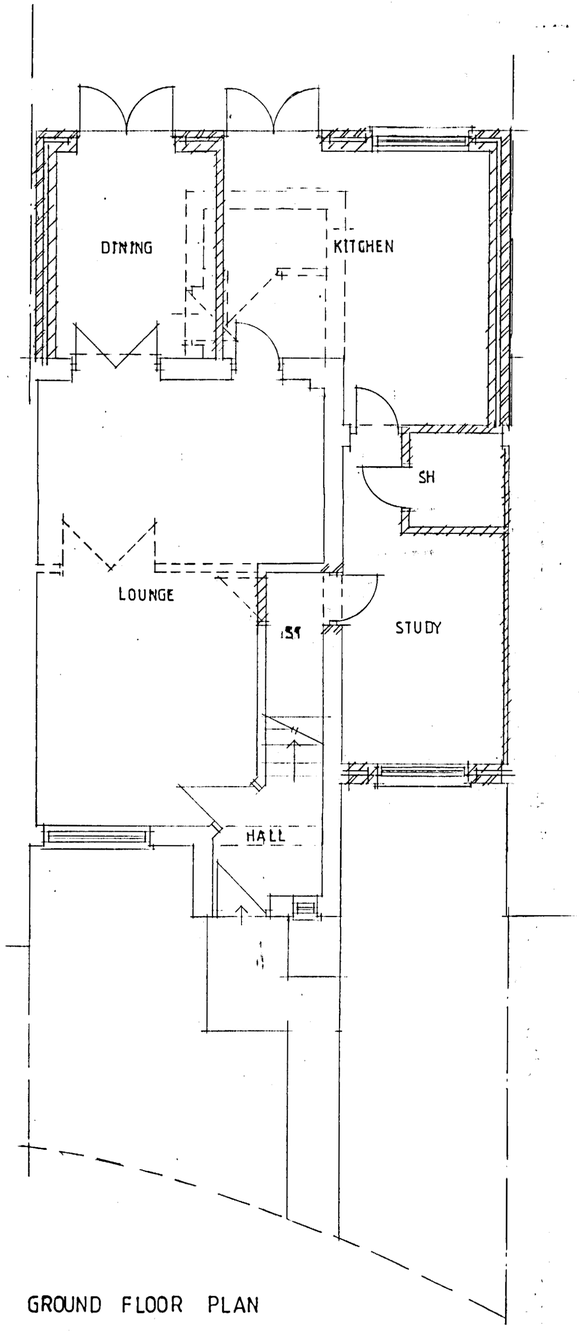


GROUND FLOOR PLAN

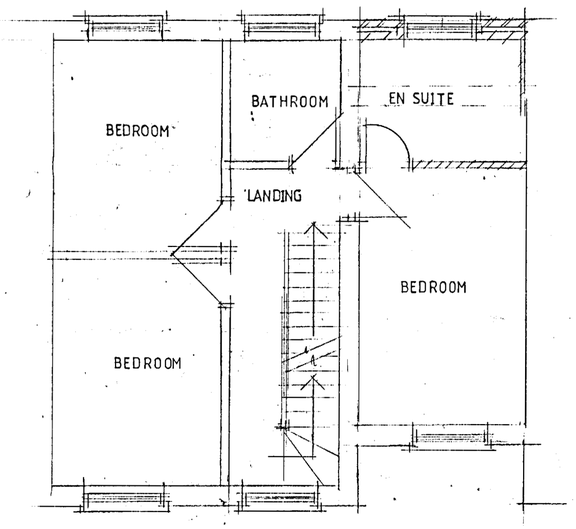

FIRST FLOOR PLAN

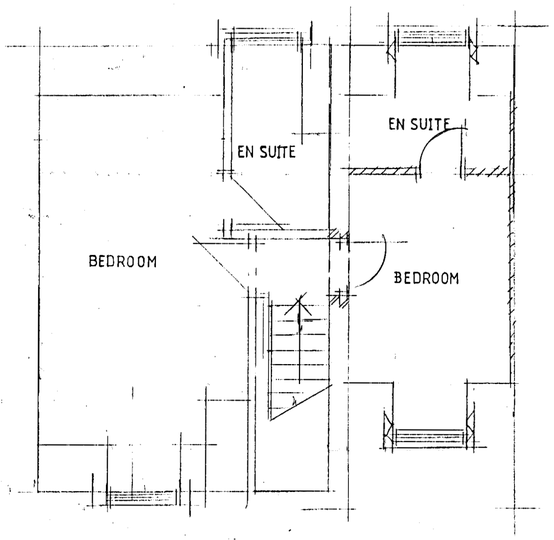

SECOND FLOOR PLAN

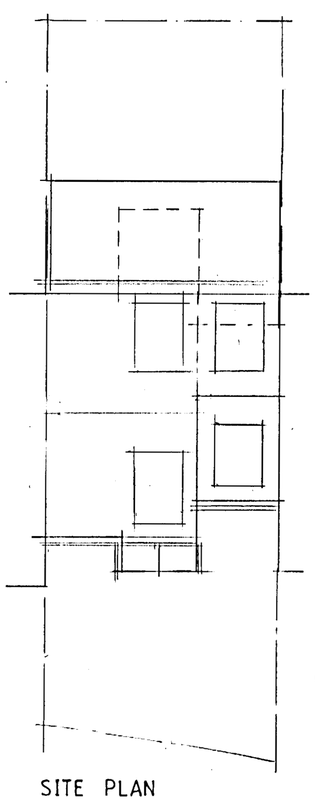

SITE PLAN

This drawing is sole copyright and should not be copied or reproduced without prior consent.
Do not scale off this drawing.
All dimensions are to be checked on site.

NOTES:

REVISION

PLANNING AND BUILDING CONTROL
26 FEB 2013

CLIENT
MR M MEHTA
101 CHELSFIELD GROVE
CHORLTON M21 7SU

JOB TITLE
PROPOSED GROUND FLOOR REAR EXTENSION & GARAGE CONVERSION
1st & 2nd FLOOR SIDE EXTENSIONS

DRG. TITLE
PLANS AND ELEVATIONS
AS PROPOSED

stephen
ORMESHER

architectural & interior design

Station House
Adams Hill
Knutsford
Cheshire WA16 6DN

telephone : 01565 652275
facsimile : 01565 750501

ISSUE	ORIGINAL	1	2	3	4	5	6	7
REVISION								
DATE								
DRAWN								
CHECKED								
APPROVED								

SCALE 1:50 & 1:100 AT A1

DRAWING NUMBER 1156/11/03

M 534554 B