Plans Prepared for Local Authority Approval

All dimensions to be checked on site

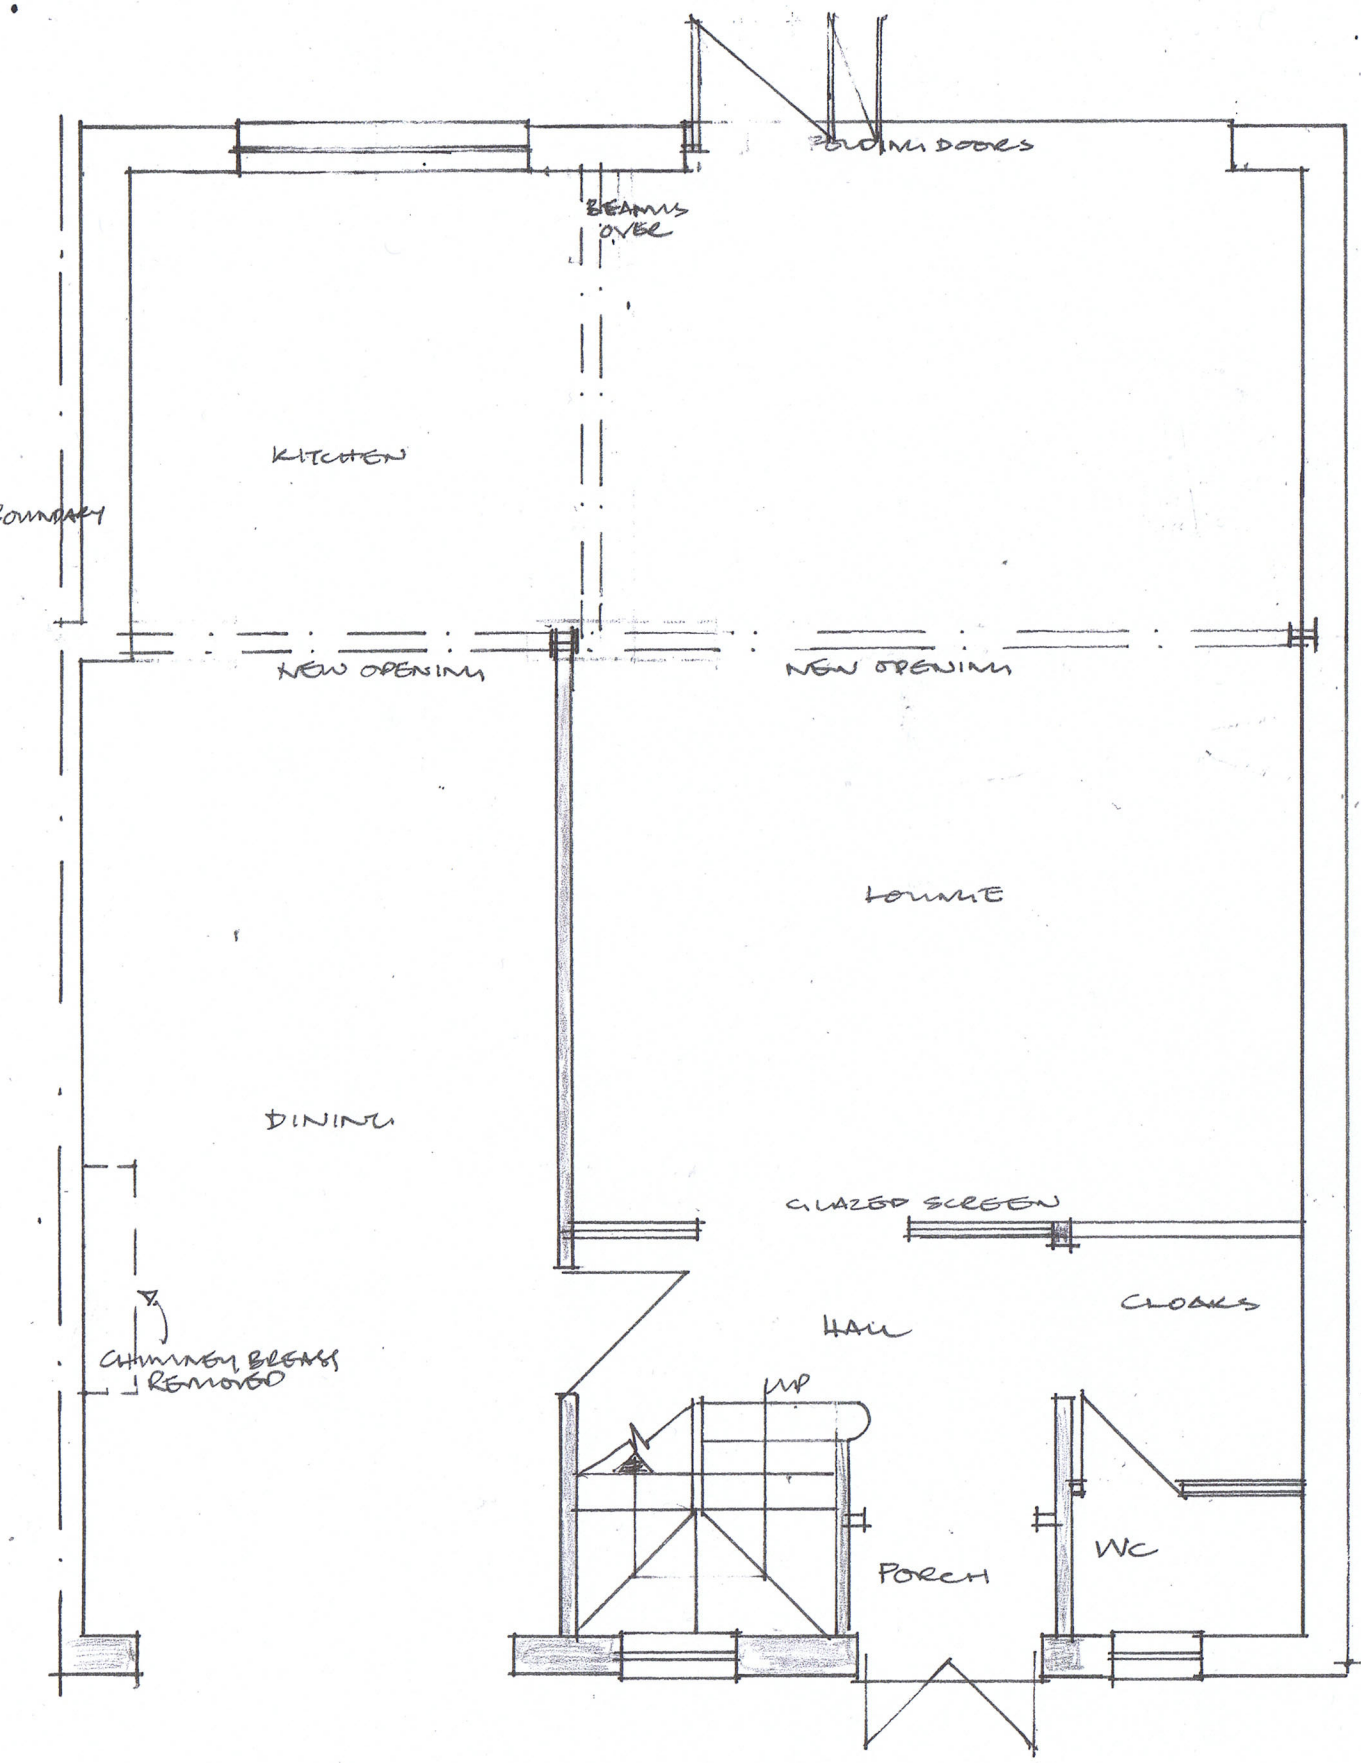

PROPOSED GROUND FLOOR

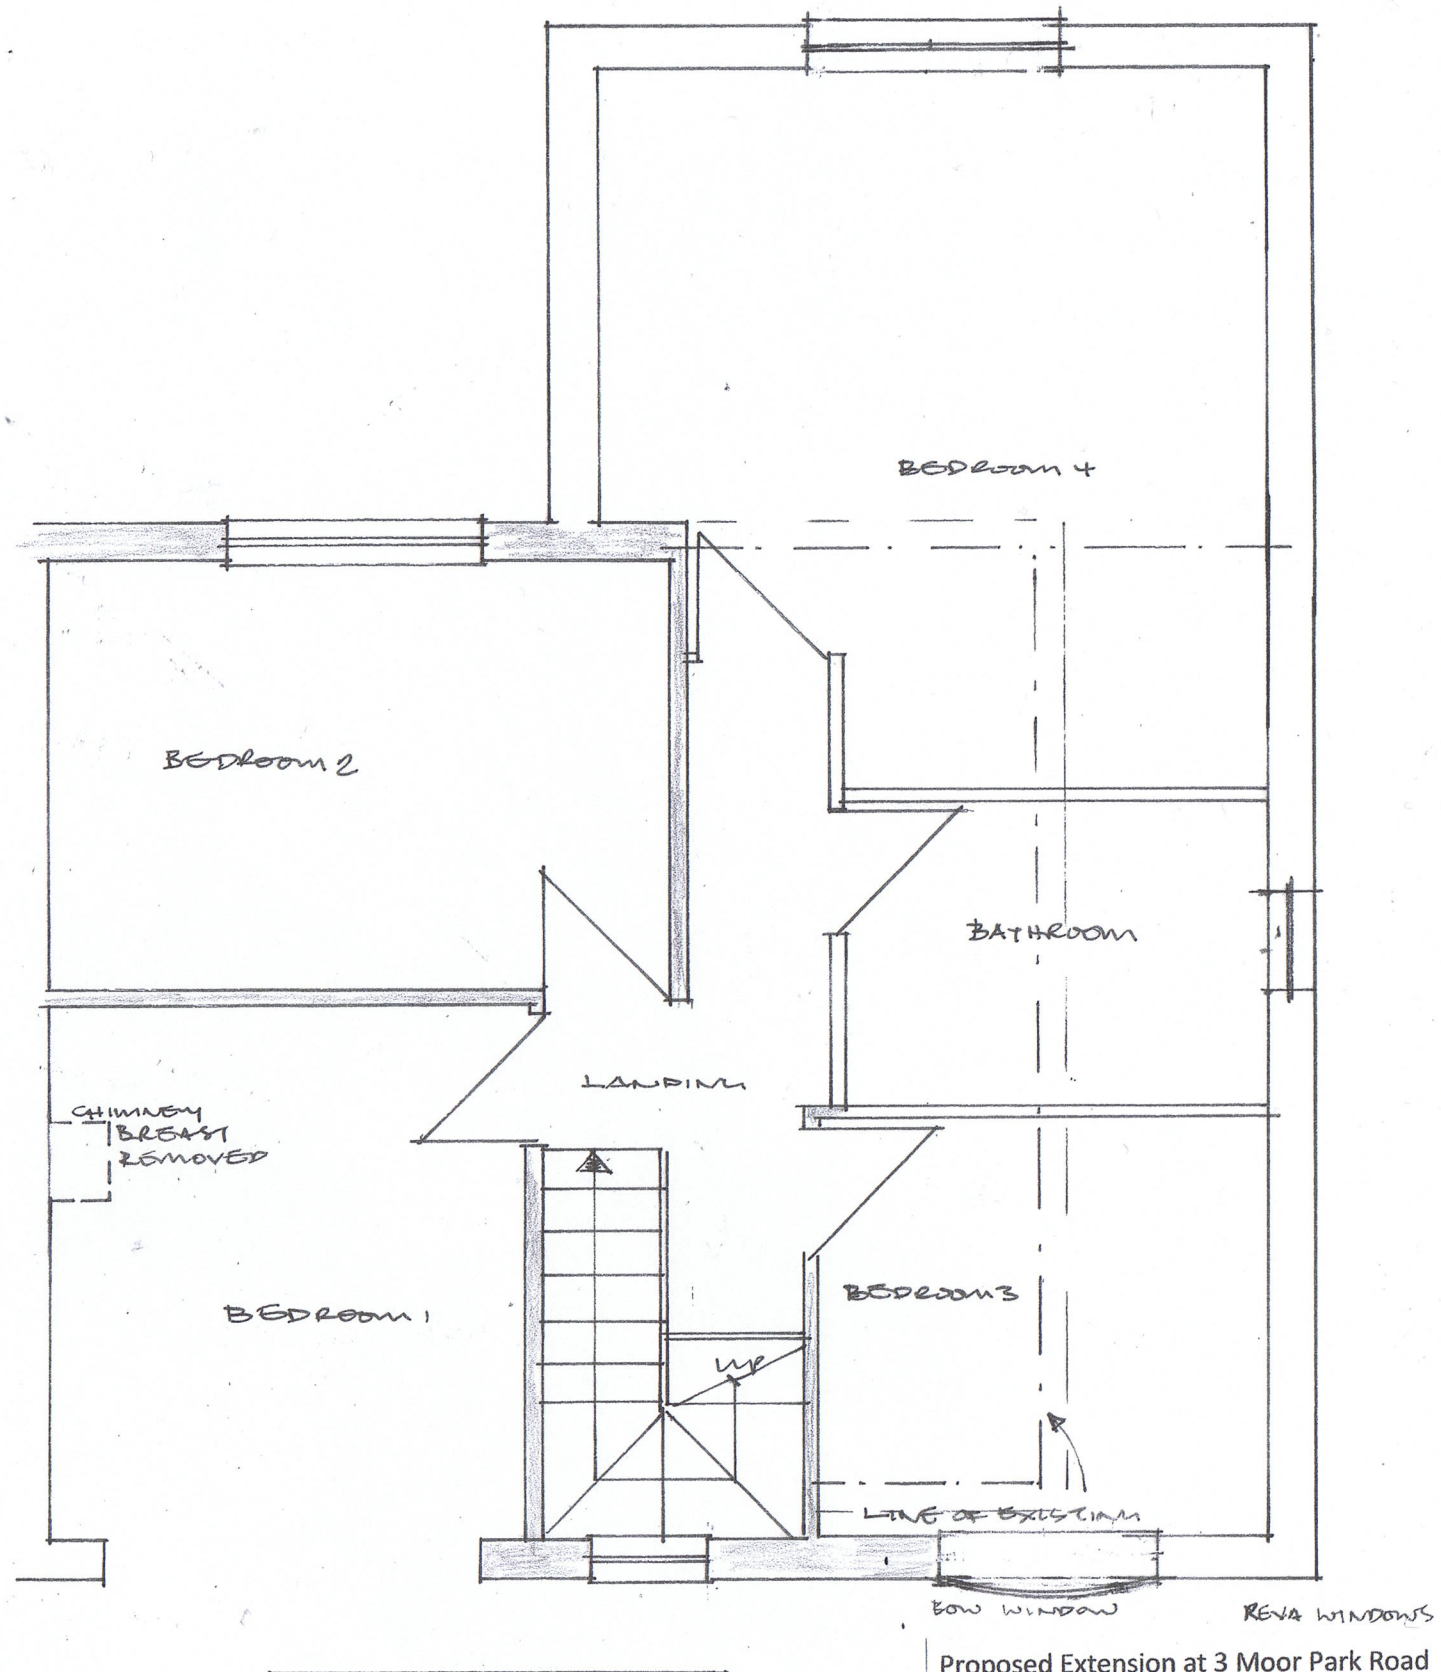

PROPOSED FIRST FLOOR

Proposed Extension at 3 Moor Park Road

Manchester M20 5PF

Proposed Plans

Scale 1:50 @A3

Drwg No PA/ 092012/02 /A