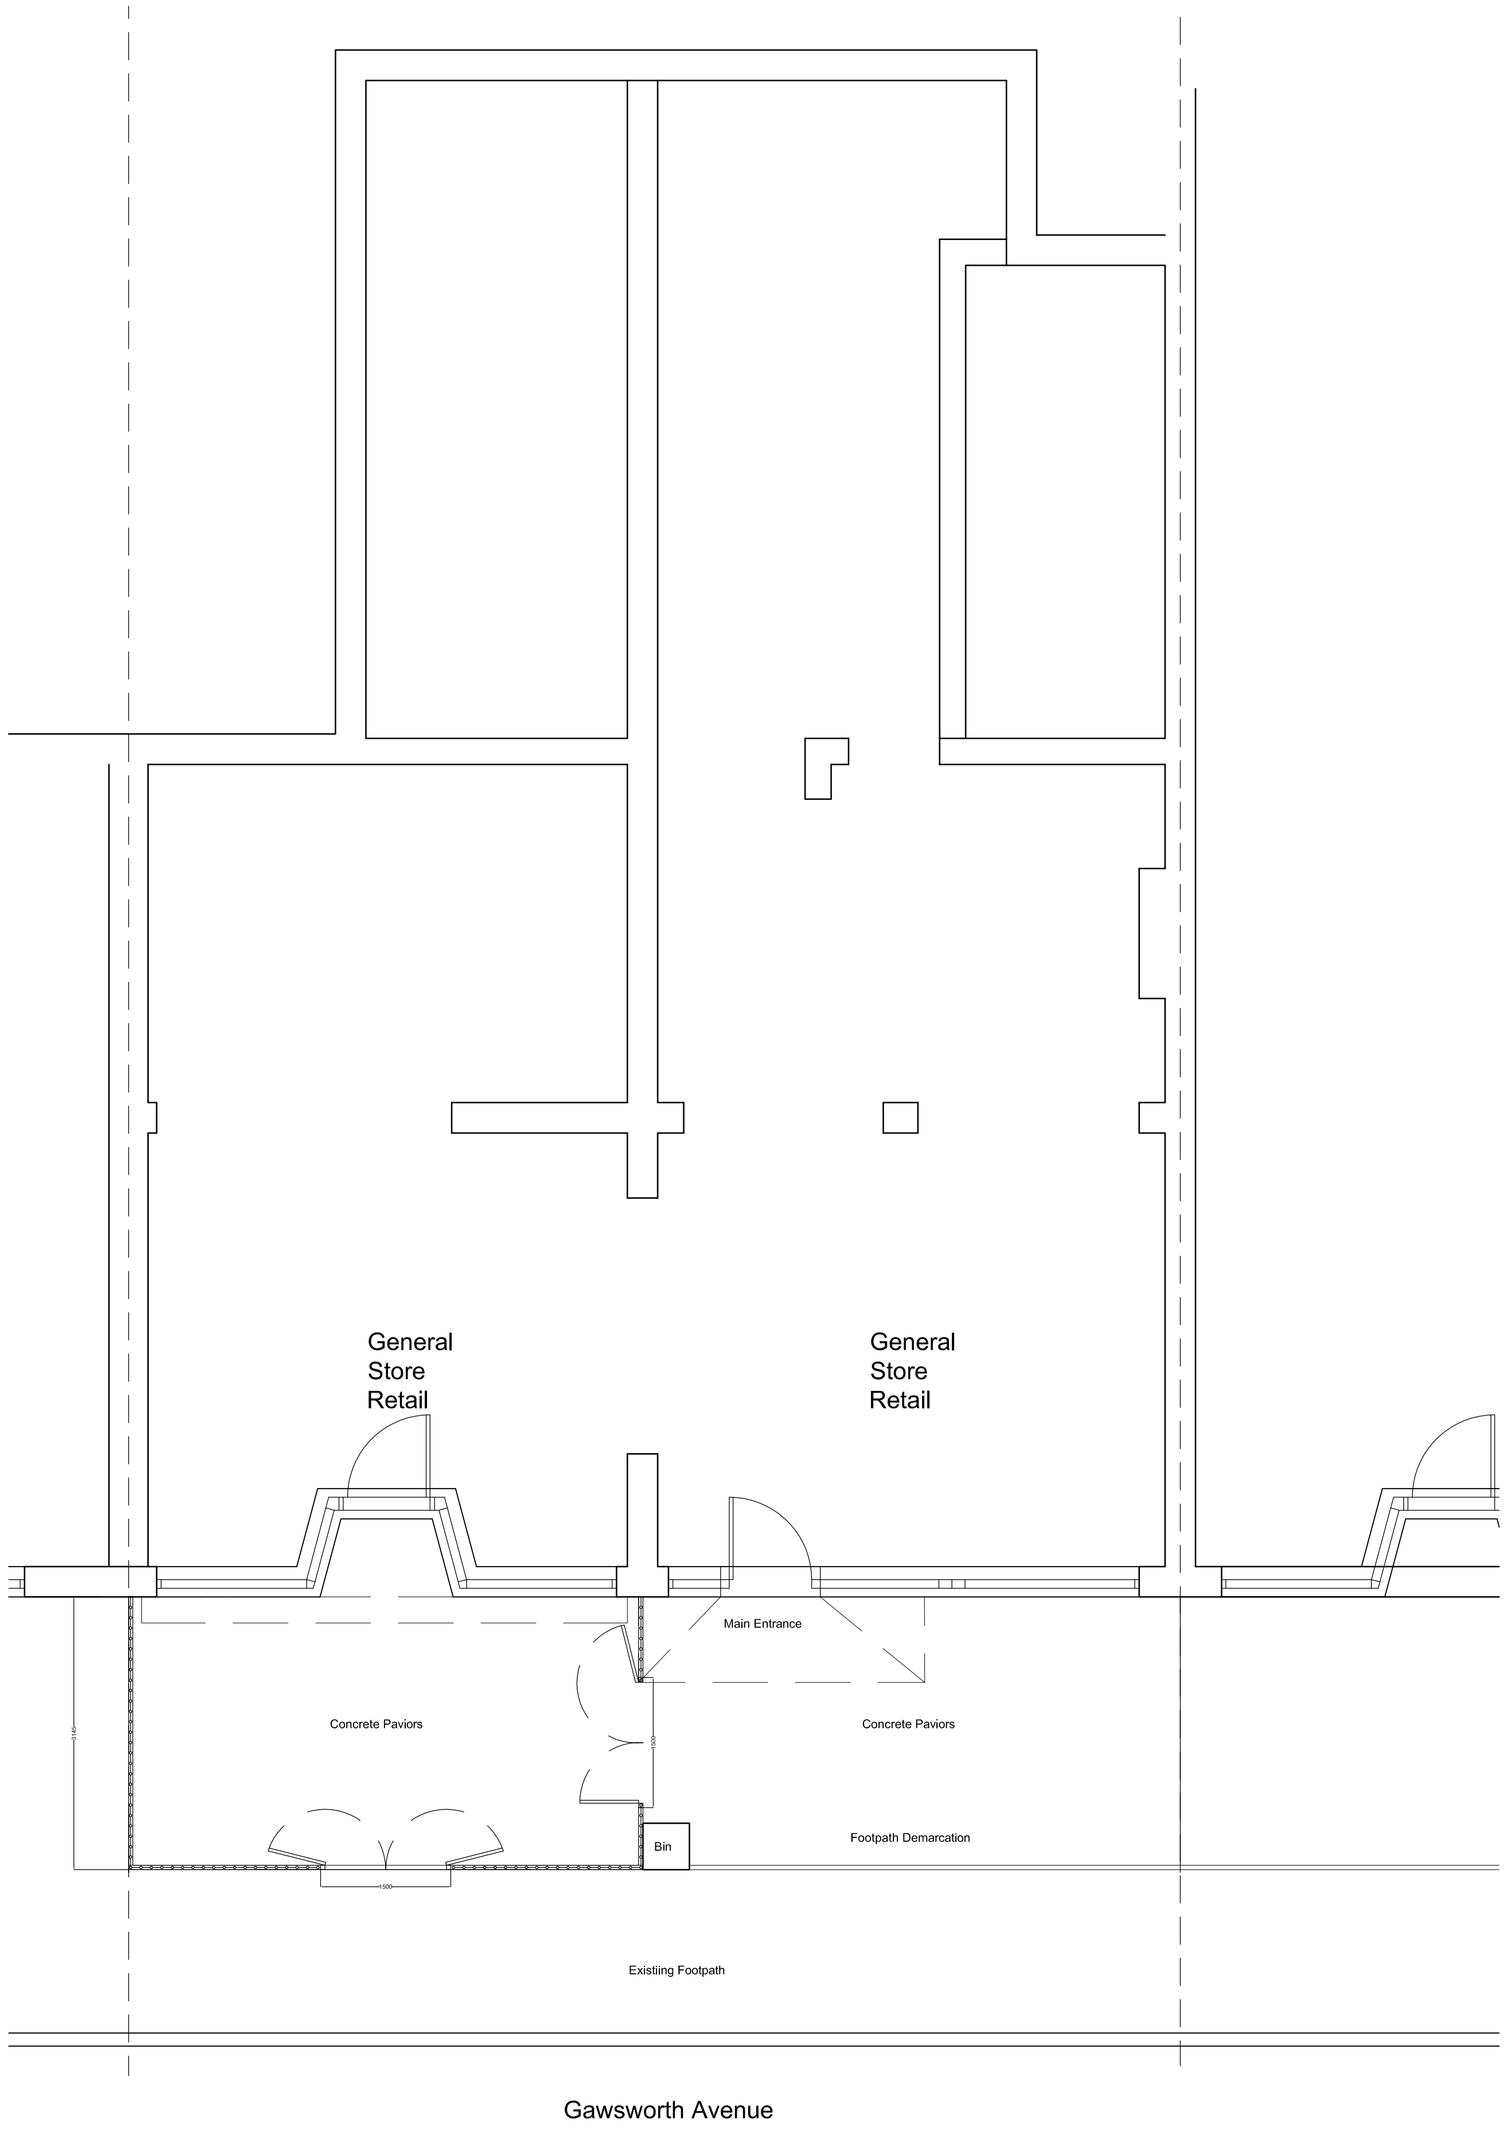

PLAN AS EXISTING



FRONT ELEVATIONS AS EXISTING



SITE LOCATION PLAN 1:1250



SITE PLAN 1:200

16-18-GAWSWORTH-AVENUE
EAST-DIDSBURY
-

PLANS-AND-ELEVATIONS
AS-EXISTING

DRAWN	DATE	CHKD	SCALE	CODE
KMB	JUL13	-	1:50	-

1618	01_02	-

50

16-18 GAWSWORTH AVENUE