

Location Plan (Scale - 1:1250)

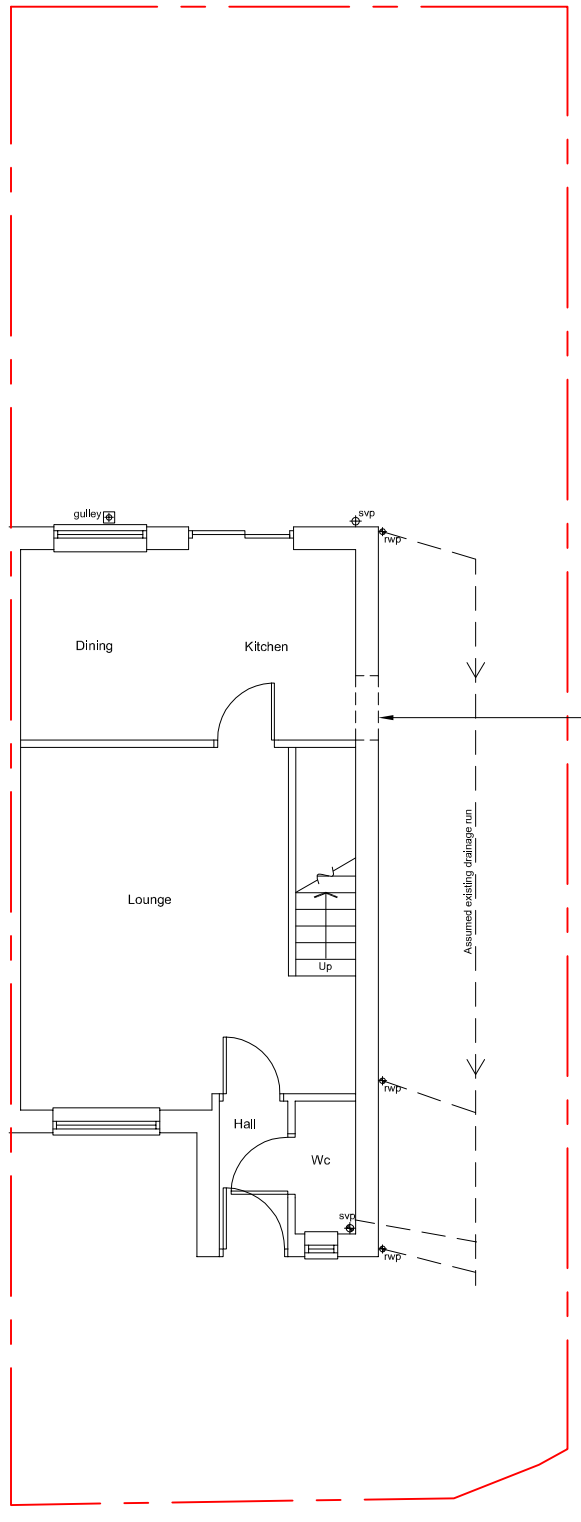

Form new opening within existing wall and make good ready to receive new construction.

Existing Ground Floor Plan

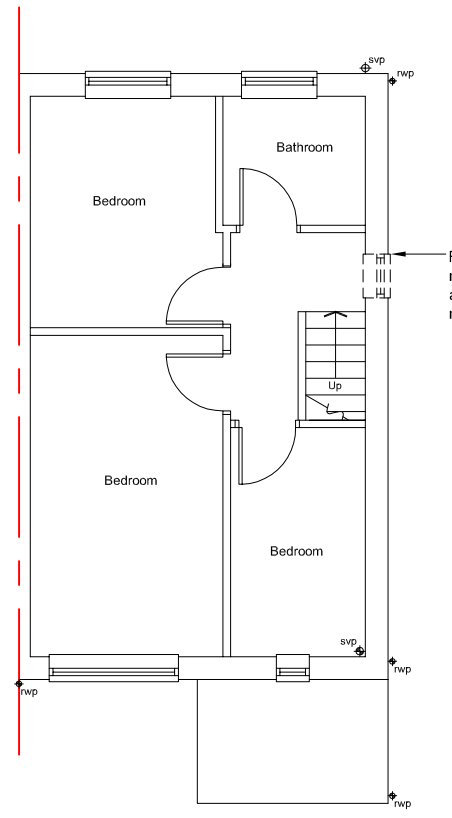

Remove existing window and form new openIng withIn exIstIng wall and make good ready to receive new construction.

Existing First Floor Plan

DO NOT SCALE FROM THIS DRAWING. This drawing is to be read in conjunction with all related drawings. All dimensions must be checked and verified on site before commencing any work or material production. The originator should be notified immediately of any discrepancy.

These plans and specifications are the property of Plans4Building, and shall not be re-printed or reproduced, in whole or part, without their written consent, nor shall any building or structure be constructed in accordance with such plans and specifications or any modifications thereof without the written consent of Plans4Building.

Rev	Date	Description

Issued For : **INFORMATION PURPOSES ONLY**

Plans 4 Building

t 0800 731 4707
e Info@plans4building.co.uk
w www.plans4building.co.uk
a Oliver House Linnyshaw Mill Worsley M28 3TR

Client
Mr Ugo Chukwu
24 Leywell Road, Manchester
M9 4QR

Project
Proposed Extension To Dwelling
24 Leywell Road, Manchester
M9 4QR

Scheme - Drawing Title
Existing Plans

Project No.	Drawing No.	Revision	Date	Scale
08039	01	-	29.04.08	1:1250/100@A3

All rights reserved. Copyright © 2004 JPC Design Limited.

© Crown copyright 2005. All rights reserved. Licence number 100044599.