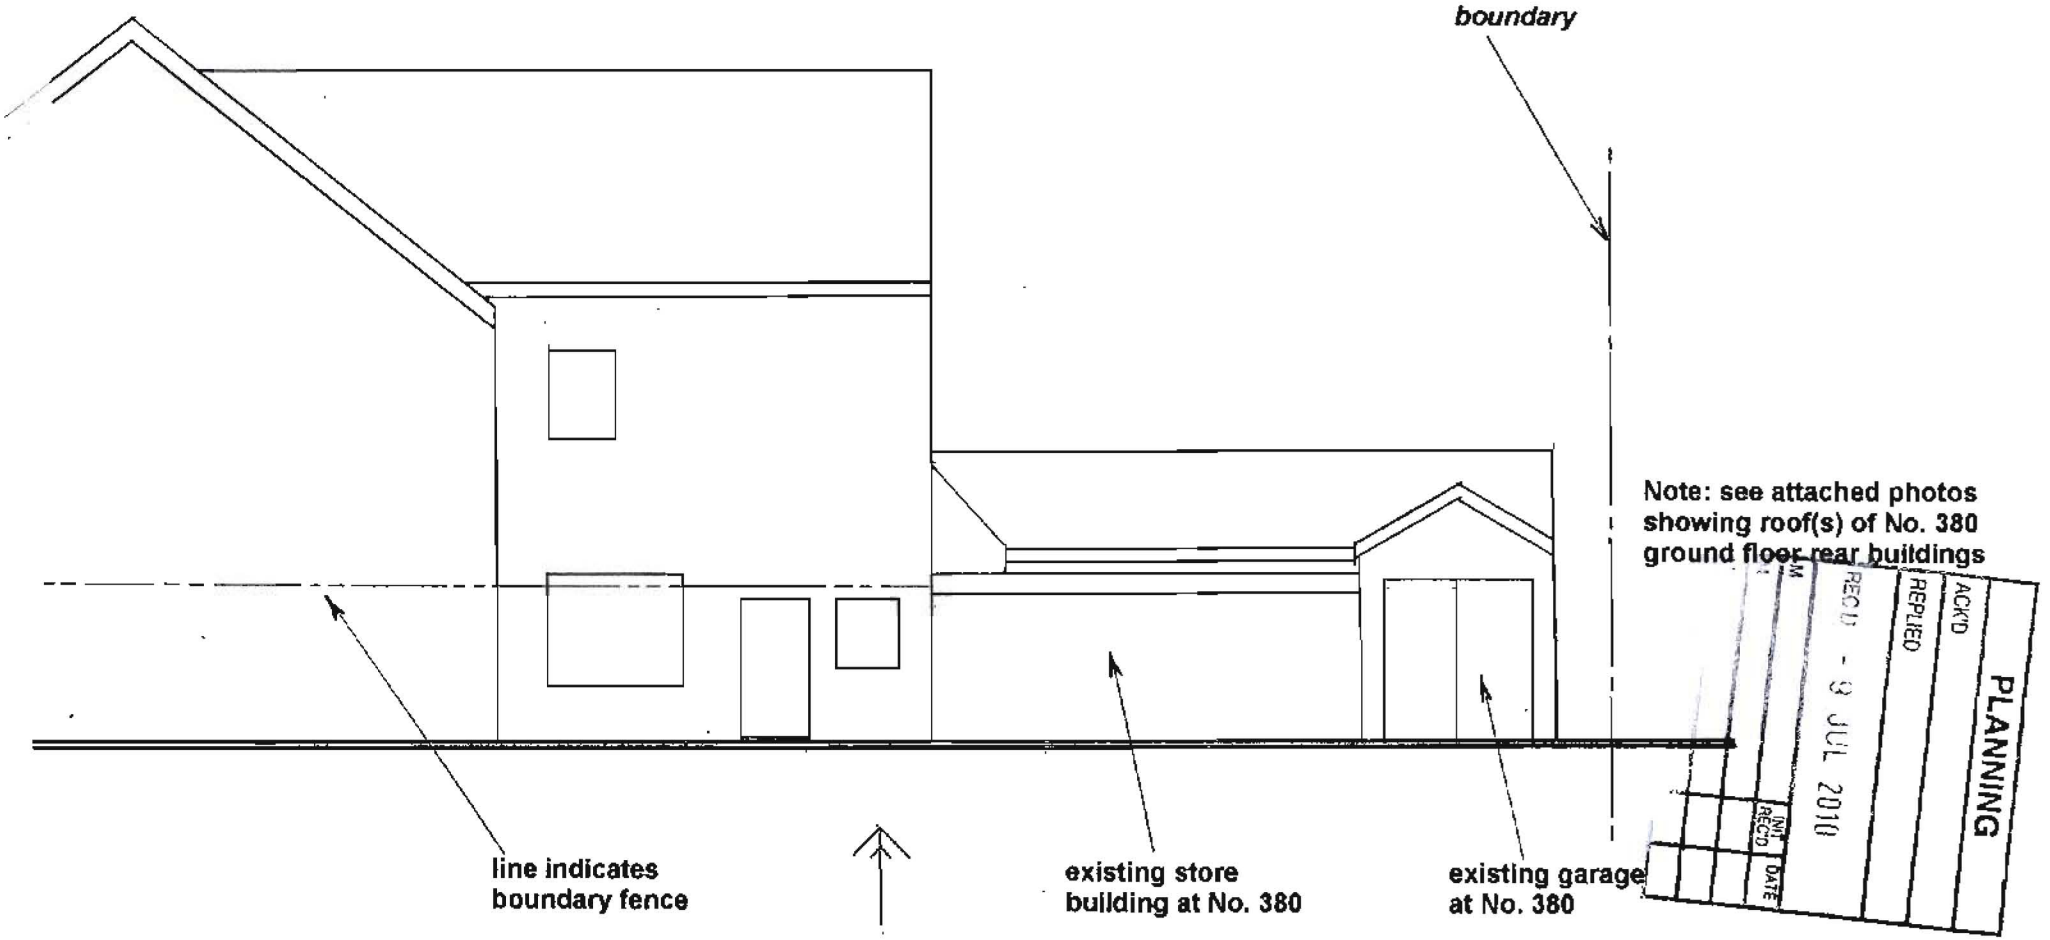

Note: see attached photos showing roof(s) of No. 380 ground floor rear buildings

PLANNING
ACK'D
REPLIED
RECD - 9 JUL 2010
INIT
RECD
DATE

steps2change Tel: 0161 489 7031 Email: info@steps2change.co.uk	*FROM No. 380, EXISTING* **ELEVATION**
	382 / 382A, KINGSWAY, BURNAGE, M19 1PL
Scale: 1:100 (do not scale)	SHEET REF: CS/05/10/010